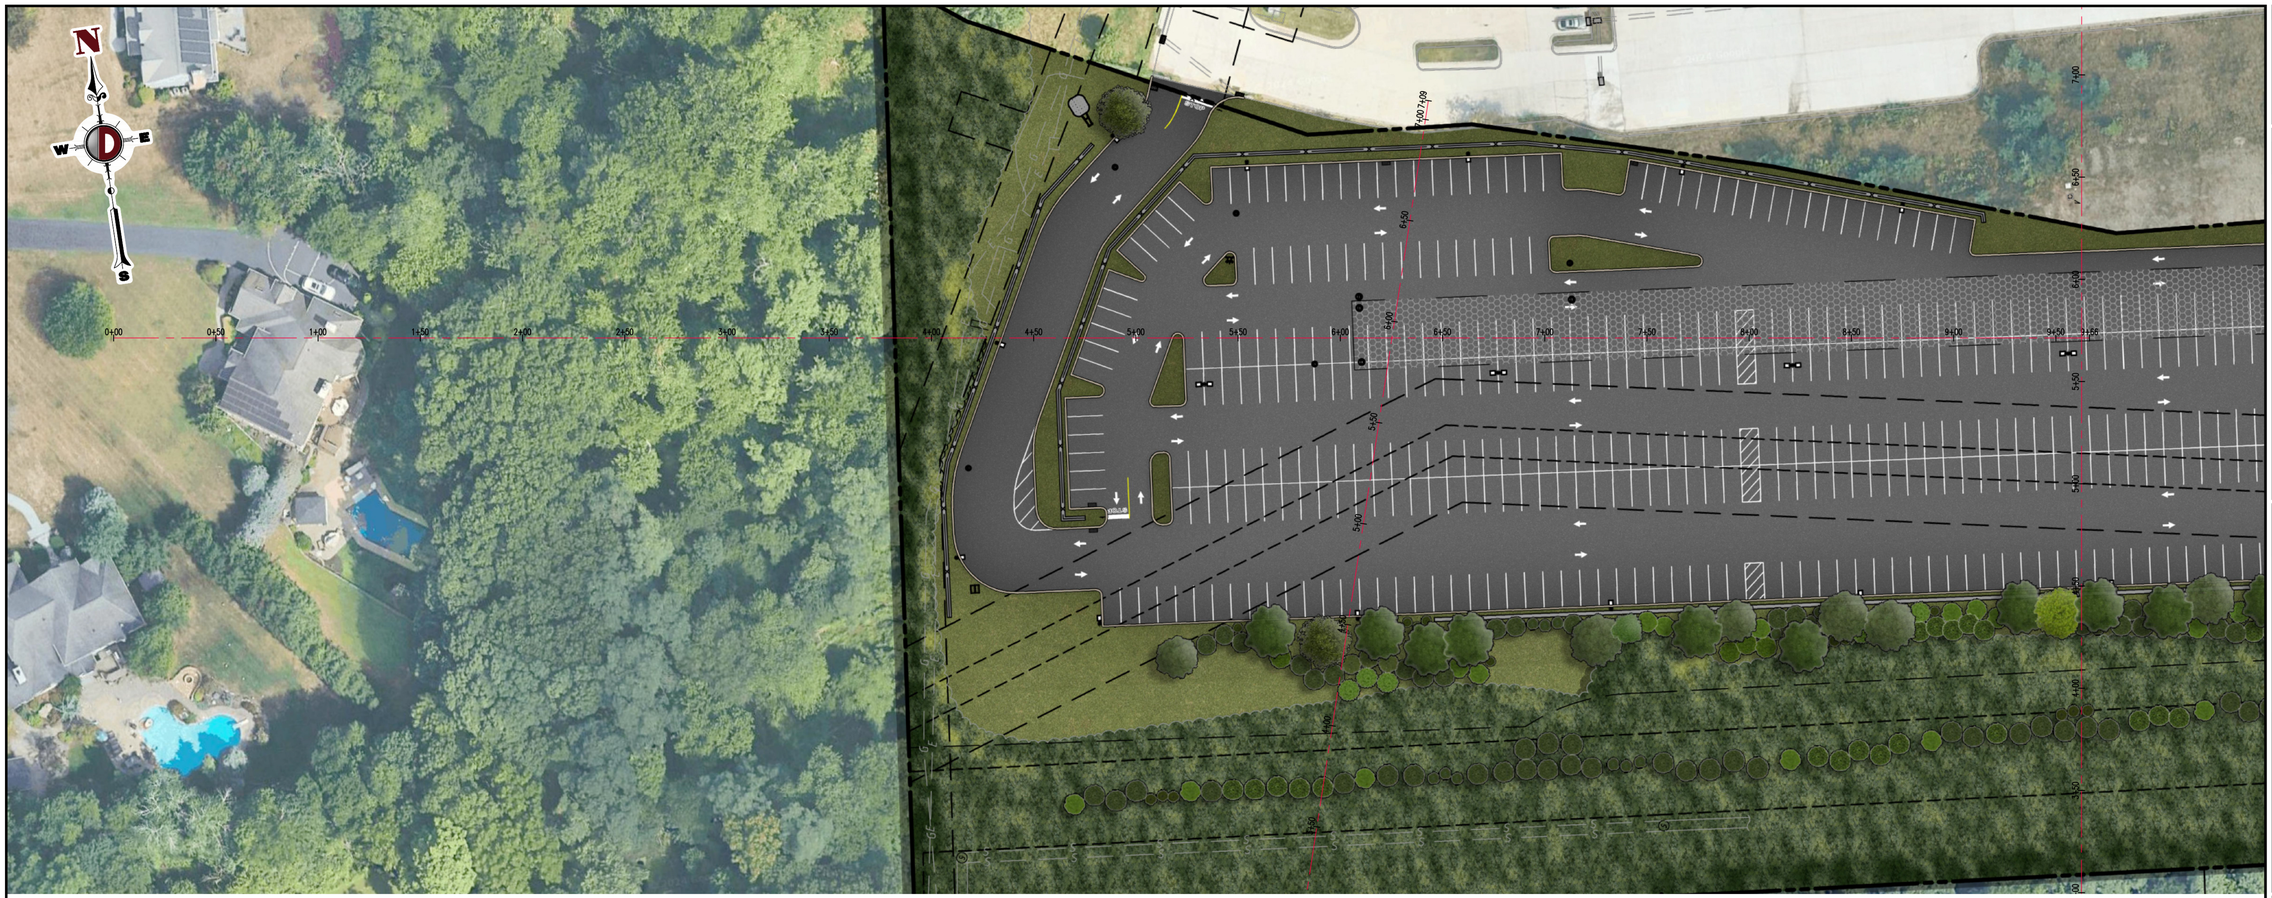

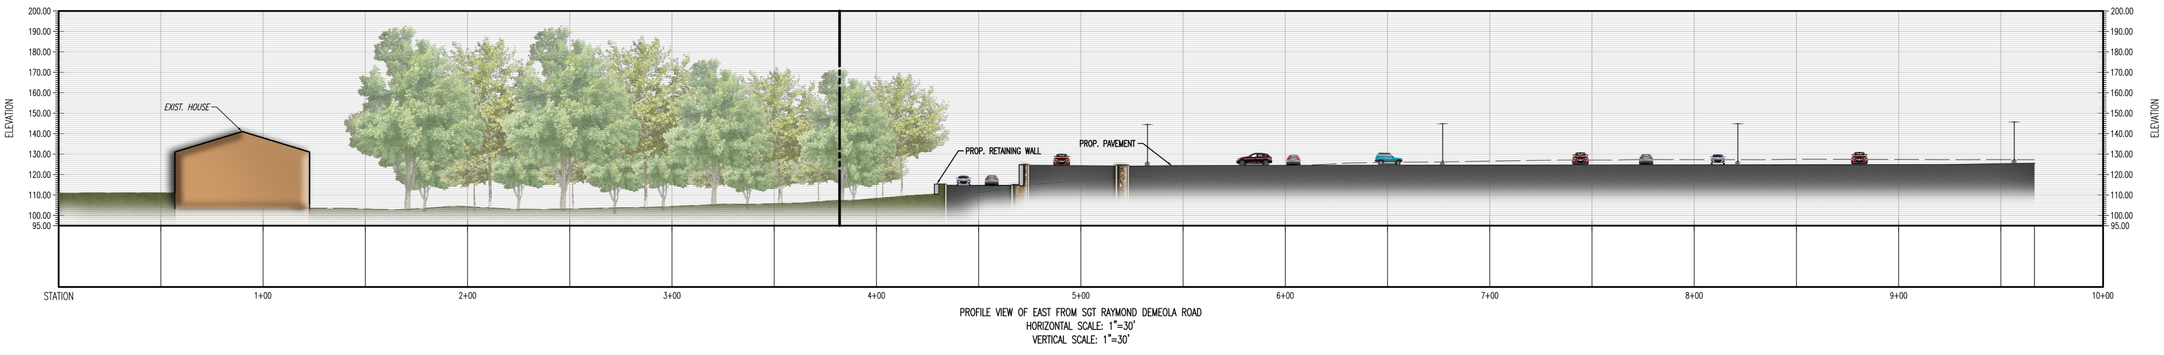

PROFILE VIEW OF EAST FROM SGT RAYMOND DEMEOLA ROAD
HORIZONTAL SCALE: 1"=30'
VERTICAL SCALE: 1"=30'

HORIZONTAL SCALE
-30 0 15 30 60 120
(IN FEET)
1 INCH = 30 FT.

VERTICAL SCALE
-30 0 15 30 60 120
(IN FEET)
1 INCH = 30 FT.

Plotted: 02/11/24 - 4:45 PM, By: ahahir
File: \\decpc-local\shared\Data\DECPC PROJECTS\1739 Onyx Equities, LLC\22-02023 Orangetown NY\Dwg\Exhibits (Misc)\2024-02-06 Sight Line\1739-22-02023SLPO.DWG, ---> 01 EAST FROM SGT DEMEOLA ROAD

COPYRIGHT © 2024 - DYNAMIC ENGINEERING CONSULTANTS, PC - ALL RIGHTS RESERVED

DYNAMIC
• ENGINEERING • EARTH
• SURVEY • TRAFFIC

REV.	DATE	COMMENTS	BY

THIS PLAN SET IS FOR PERMITTING PURPOSES ONLY AND MAY NOT BE USED FOR CONSTRUCTION

DRAWN BY: AH | DESIGNED BY: AG | CHECKED BY: RPF | CHECKED BY: -

PROJECT:
ONYX EQUITIES, LLC
PROPOSED ACCESSORY PARKING LOT
PARCEL 70.06-1-50.4, 47
6 & 8 SGT RAYMOND DEMEOLA ROAD
TOWN OF ORANGETOWN, ROCKLAND COUNTY, NEW YORK

PROTECT YOURSELF
ALL STATES REQUIRE NOTIFICATION OF EXCAVATORS, DESIGNERS, OR ANY PERSON PREPARING TO DISTURB THE EARTH'S SURFACE ANYWHERE IN ANY STATE
811
Know what's below
Call before you dig.
FOR STATE SPECIFIC DIRECT PHONE NUMBERS VISIT:
WWW.CALL811.COM

DYNAMIC ENGINEERING
LAND DEVELOPMENT CONSULTING • PERMITTING
GEOTECHNICAL • ENVIRONMENTAL
TRAFFIC • SURVEY • PLANNING & ZONING
50 Park Place
Suite 901
Newark, NJ 07102
T: 973.755.7200
Offices conveniently located at:
LAKE COMO, NEW JERSEY • T: 732.974.6098
CHESTER, NEW JERSEY • T: 908.879.9229
MARLTON, NEW JERSEY • T: 856.334.2000
NEWARK, NEW JERSEY • T: 973.755.7200
TOMS RIVER, NEW JERSEY • T: 732.974.6119
NEWTOWN, PENNSYLVANIA • T: 267.685.0276
PHILADELPHIA, PENNSYLVANIA • T: 215.223.4888
BETHLEHEM, PENNSYLVANIA • T: 610.998.4400
ALLEN, TEXAS • T: 972.534.2100
HOUSTON, TEXAS • T: 281.799.4400
AUSTIN, TEXAS • T: 512.646.2646
DELRAY BEACH, FLORIDA • T: 561.921.8370
ANNAPOLIS, MARYLAND • T: 410.567.3000
www.dynamicec.com

ROBERT P. FREUD
PROFESSIONAL ENGINEER
NEW YORK LICENSE No. 88523
ZACHARY A. KAMM
STATE OF NEW YORK
PROFESSIONAL ENGINEER
No. 102071
NEW PROFESSIONAL ENGINEER

TITLE:
SIGHT LINE PLAN AND PROFILE EXHIBIT

SCALE: (V) 1"=30' (H) 1"=30' | DATE: 02/12/2024
PROJECT No: 1739-22-02023
SHEET No: 1 OF 4 | Rev. #: 0

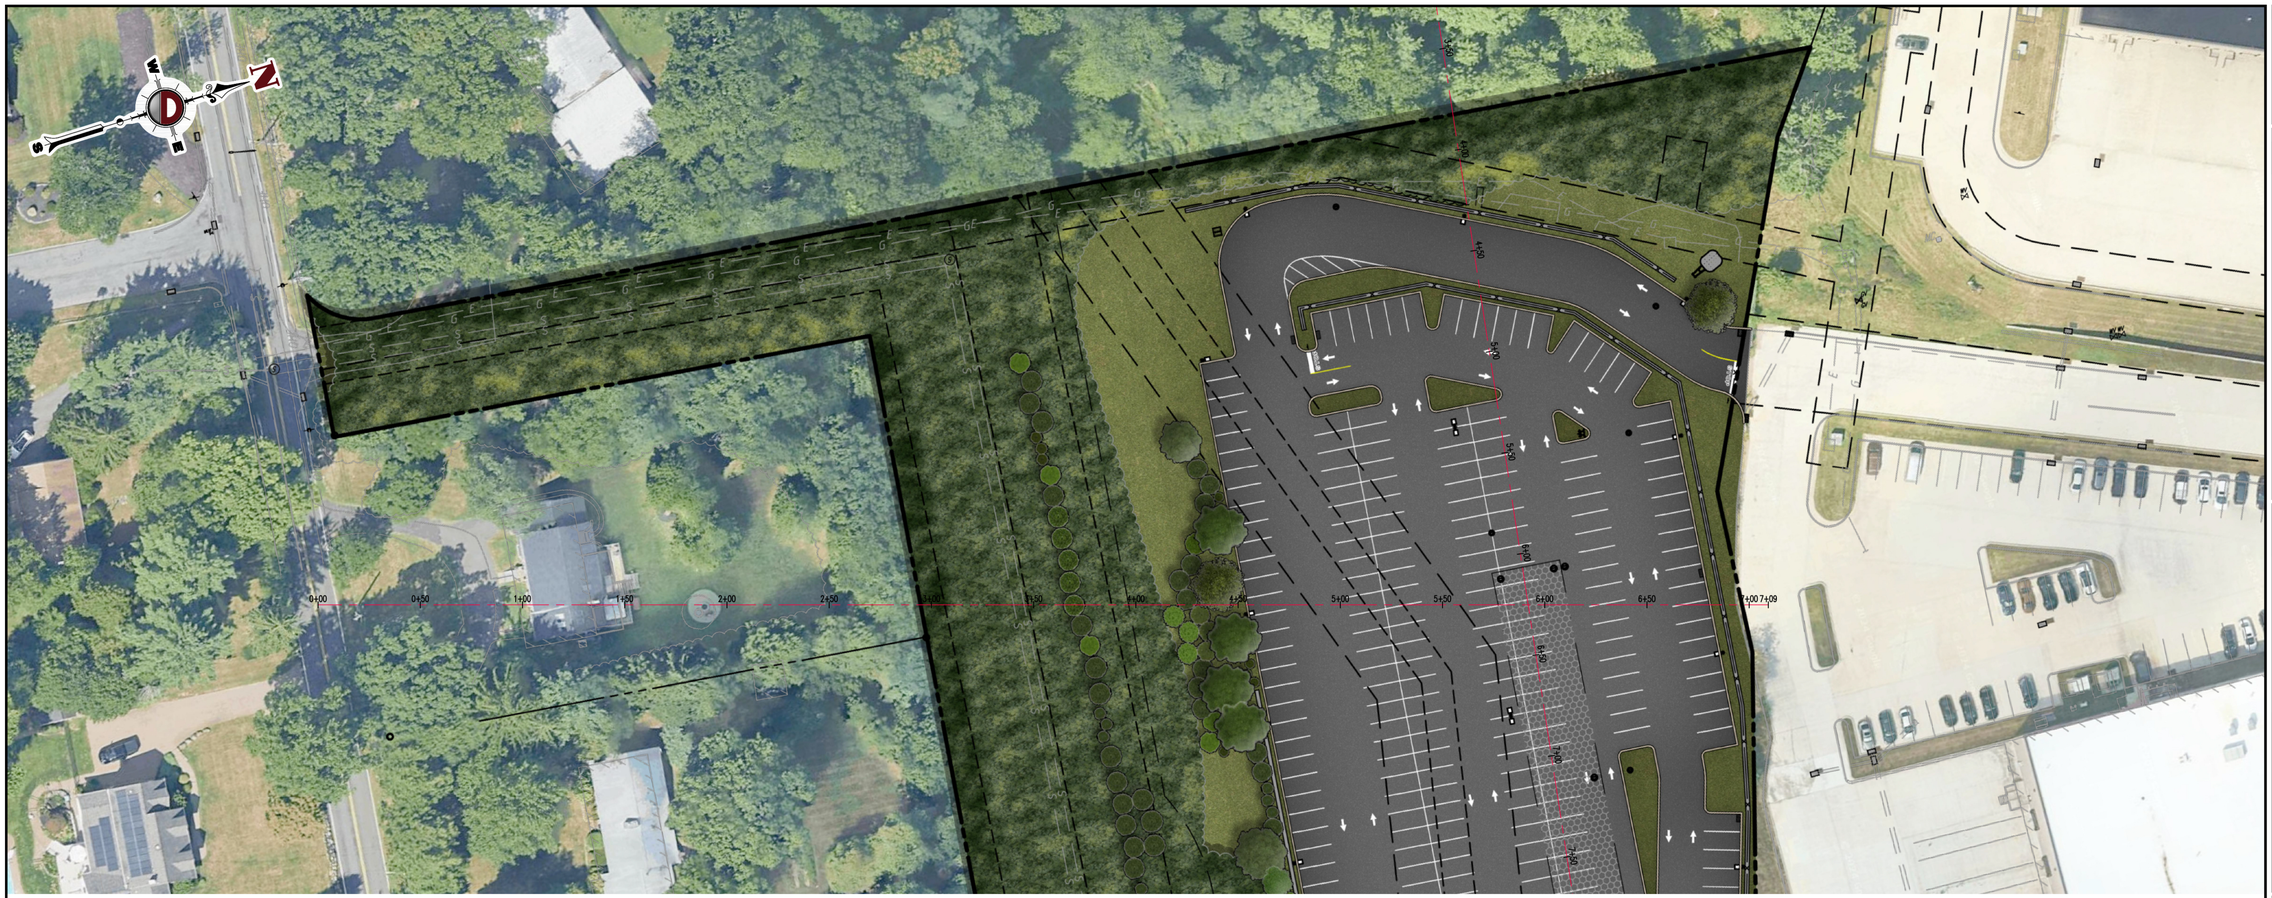

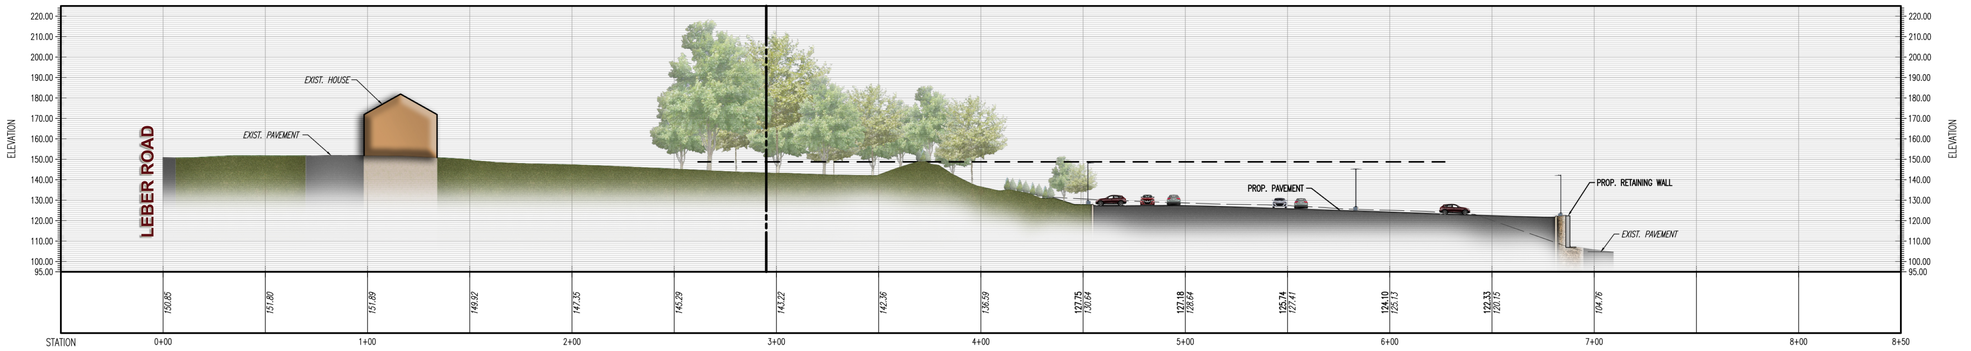

PROFILE VIEW OF NORTH FROM LEBER ROAD A
HORIZONTAL SCALE: 1"=30'
VERTICAL SCALE: 1"=30'

HORIZONTAL SCALE
-30 0 15 30 60 120
(IN FEET)
1 INCH = 30 FT.

VERTICAL SCALE
-30 0 15 30 60 120
(IN FEET)
1 INCH = 30 FT.

DYNAMIC
• ENGINEERING • EARTH
• SURVEY • TRAFFIC

REV.	DATE	COMMENTS	BY

THIS PLAN SET IS FOR PERMITTING PURPOSES ONLY AND MAY NOT BE USED FOR CONSTRUCTION

DRAWN BY: AH | DESIGNED BY: AG | CHECKED BY: RPF | CHECKED BY: -

PROJECT: **ONYX EQUITIES, LLC**
PROPOSED ACCESSORY PARKING LOT
PARCEL 70.06-1-50.4, 47
#44 & #50 LEBER ROAD
TOWN OF ORANGETOWN, ROCKLAND COUNTY, NEW YORK

PROTECT YOURSELF
ALL STATES REQUIRE NOTIFICATION OF EXCAVATORS, DESIGNERS, OR ANY PERSON PREPARING TO DISTURB THE EARTH'S SURFACE ANYWHERE IN ANY STATE
811
Know what's below
Call before you dig.
FOR STATE SPECIFIC DIRECT PHONE NUMBERS VISIT:
WWW.CALL811.COM

DYNAMIC ENGINEERING
LAND DEVELOPMENT CONSULTING • PERMITTING
GEOTECHNICAL • ENVIRONMENTAL
TRAFFIC • SURVEY • PLANNING & ZONING
50 Park Place
Suite 901
Newark, NJ 07102
T: 973.755.7200
Offices conveniently located at:
LAKEWOOD, NEW JERSEY • T: 732.974.0198
CHESTER, NEW JERSEY • T: 908.879.9229
MARLTON, NEW JERSEY • T: 856.334.2000
NEWARK, NEW JERSEY • T: 973.755.7200
TOMS RIVER, NEW JERSEY • T: 732.974.0198
NEWTOWN, PENNSYLVANIA • T: 267.685.0276
PHILADELPHIA, PENNSYLVANIA • T: 215.233.4888
BETHLEHEM, PENNSYLVANIA • T: 610.998.4400
ALLEN, TEXAS • T: 972.534.2100
HOUSTON, TEXAS • T: 281.799.4400
AUSTIN, TEXAS • T: 512.646.2646
DELRAY BEACH, FLORIDA • T: 561.921.8570
ANNAPOLIS, MARYLAND • T: 410.567.3000
www.dynamicec.com

ROBERT P. FREUD
PROFESSIONAL ENGINEER
NEW YORK LICENSE No. 88523

ZACHARY A. KAMM
PROFESSIONAL ENGINEER
NEW JERSEY LICENSE No. 24GE05077071

TITLE:
SIGHT LINE PLAN AND PROFILE EXHIBIT

SCALE: (H) 1"=30' (V) 1"=30' | DATE: 02/12/2024
PROJECT No: 1739-22-02023

SHEET No: 2 OF 4 | Rev. #: 0

Plotted: 02/11/24 - 4:51 PM, By: ahahn
File: \\decpc-local\site\folders\Data\DECPC PROJECTS\1739 Onyx Equities, LLC\22-02023 Orangetown NY\Dwg\Exhibits (Misc)\2024-02-06 Sight Line\1739-22-02023SLPRO.DWG, ---> 02 NORTH FROM LEBER ROAD A

COPYRIGHT © 2024 - DYNAMIC ENGINEERING CONSULTANTS, PC - ALL RIGHTS RESERVED

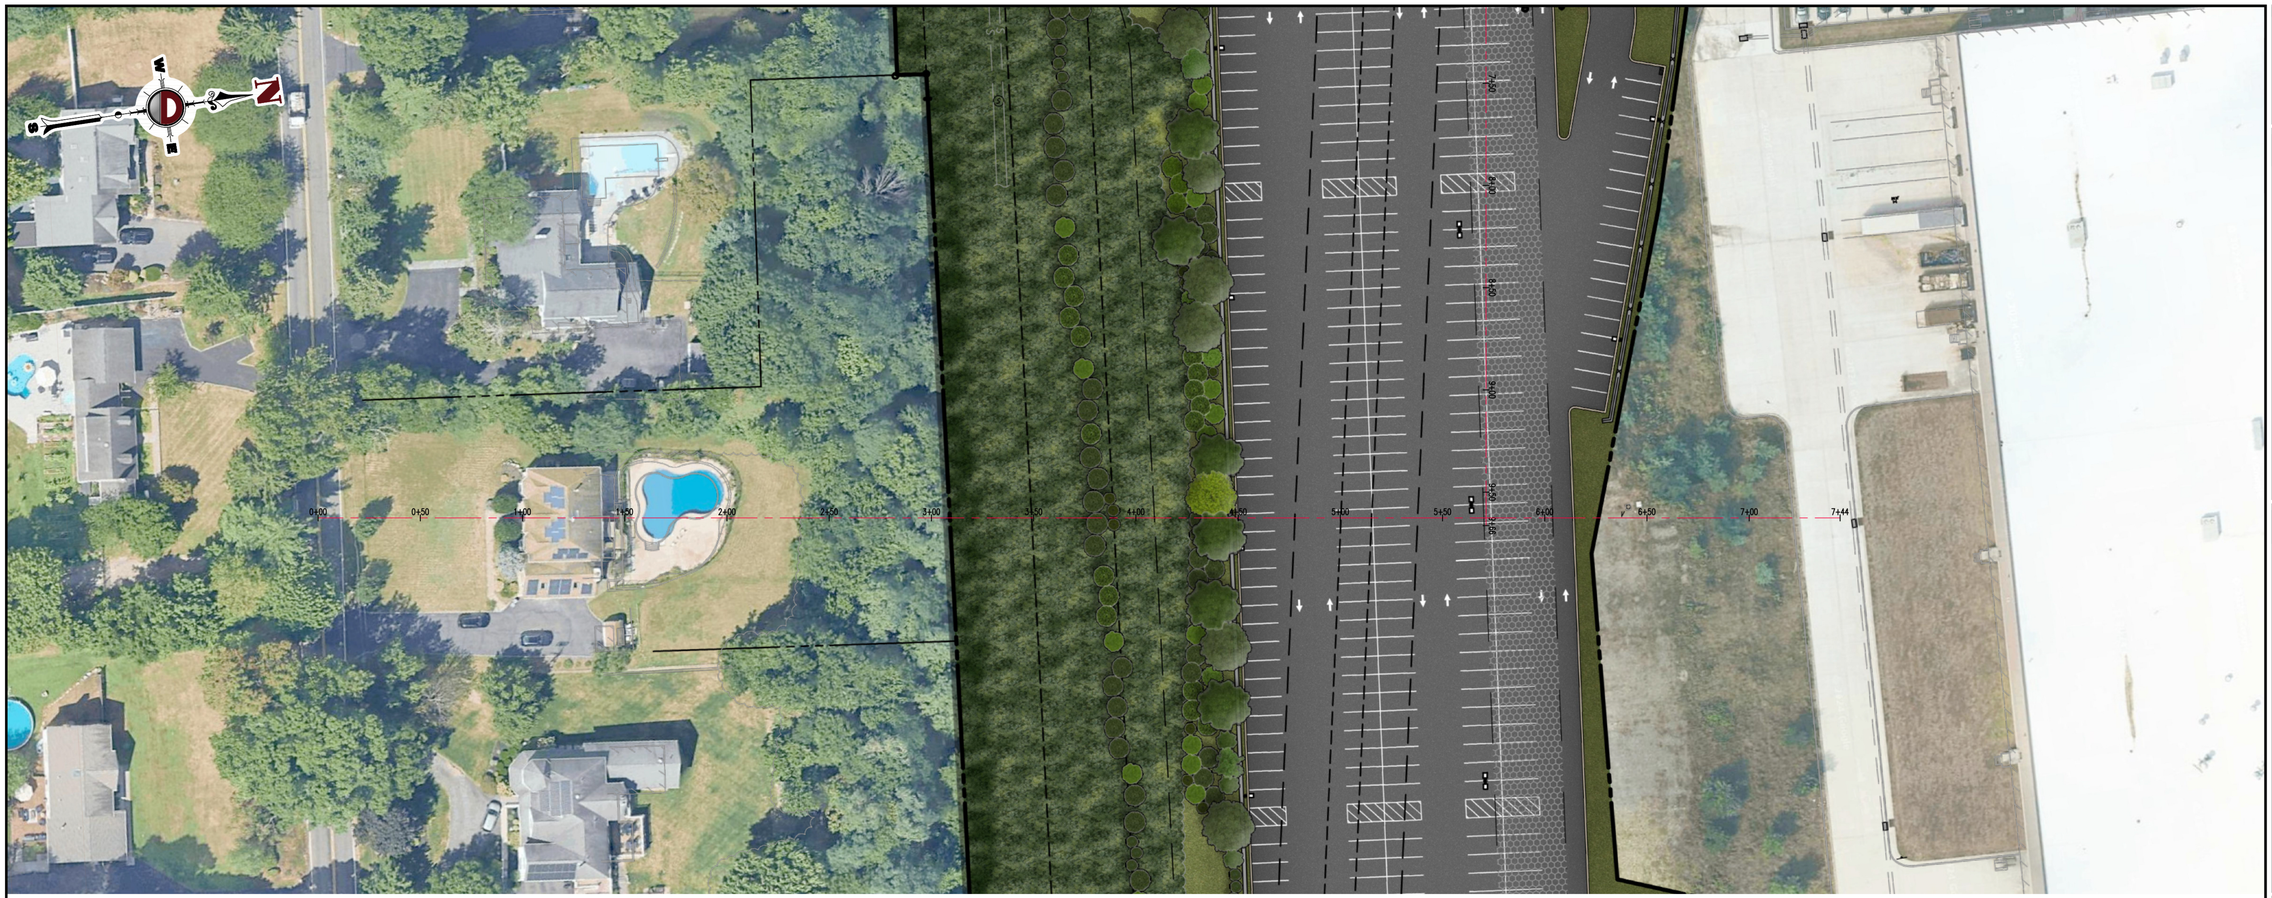

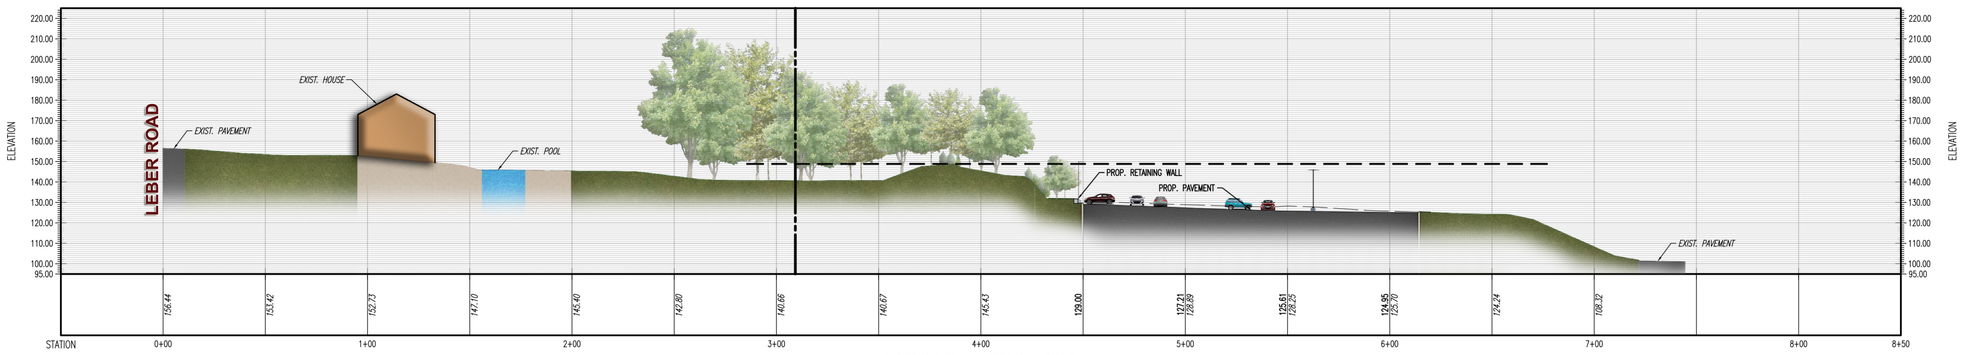

PROFILE VIEW OF NORTH FROM LEBER ROAD B
HORIZONTAL SCALE: 1"=30'
VERTICAL SCALE: 1"=30'

HORIZONTAL SCALE
-30 0 15 30 60 120
(IN FEET)
1 INCH = 30 FT.

VERTICAL SCALE
-30 0 15 30 60 120
(IN FEET)
1 INCH = 30 FT.

THIS PLAN SET IS FOR PERMITTING PURPOSES ONLY AND MAY NOT BE USED FOR CONSTRUCTION

DRAWN BY: AH | DESIGNED BY: AG | CHECKED BY: RPF | ISSUED BY: -

PROJECT: **ONYX EQUITIES, LLC**
PROPOSED ACCESSORY PARKING LOT
PARCEL 70.06-1-50.4, 47
44 & 46 LEBER ROAD
TOWN OF ORANGETOWN, ROCKLAND COUNTY, NEW YORK

REV.	DATE	COMMENTS	BY

DYNAMIC
ENGINEERING · EARTH · SURVEY · TRAFFIC

PROTECT YOURSELF
ALL STATES REQUIRE NOTIFICATION OF EXCAVATORS, DESIGNERS, OR ANY PERSON PREPARING TO DISTURB THE EARTH'S SURFACE ANYWHERE IN ANY STATE
811
Know what's below
Call before you dig.
FOR STATE SPECIFIC DIRECT PHONE NUMBERS VISIT:
WWW.CALL811.COM

DYNAMIC ENGINEERING
LAND DEVELOPMENT CONSULTING • PERMITTING
GEOTECHNICAL • ENVIRONMENTAL
TRAFFIC • SURVEY • PLANNING & ZONING
50 Park Place
Suite 901
Newark, NJ 07102
T: 973.755.7200
Offices conveniently located at:
LAKE COMO, NEW JERSEY • T: 732.974.0198
CHESTER, NEW JERSEY • T: 908.879.9229
MARLTON, NEW JERSEY • T: 856.334.2000
NEWARK, NEW JERSEY • T: 973.755.7200
SCHELBYVILLE, NEW JERSEY • T: 732.874.0178
NEWTOWN, PENNSYLVANIA • T: 267.685.0276
PHILADELPHIA, PENNSYLVANIA • T: 215.233.4888
BETHLEHEM, PENNSYLVANIA • T: 610.998.4400
ALLEN, TEXAS • T: 972.534.2100
HOUSTON, TEXAS • T: 281.799.4400
AUSTIN, TEXAS • T: 512.646.2646
DELRAY BEACH, FLORIDA • T: 561.851.8570
ANNAPOLIS, MARYLAND • T: 410.567.5000
www.dynamicec.com

ROBERT P. FREUD
PROFESSIONAL ENGINEER
NEW YORK LICENSE No. 88523

ZACHARY A. KAMM
STATE OF NEW YORK
PROFESSIONAL ENGINEER
NEW YORK PROFESSIONAL ENGINEER No. 107071

TITLE:
SIGHT LINE PLAN AND PROFILE EXHIBIT

SCALE: (H) 1"=30' (V) 1"=30' | DATE: 02/12/2024
PROJECT No: 1739-22-02023

SHEET No: 3 OF 4 | Rev. #: 0

Plotted: 02/13/24 - 4:58 PM, By: ahahr
File: \\decpc-local\shared\Data\DECPC PROJECTS\1739 Onyx Equities, LLC\22-02023 Orangetown NY\Dwg\Exhibits (Misc)\2024-02-06 Sight Line\1739-22-02023SLPRO.DWG, ---> 03 NORTH FROM LEBER ROAD B

COPYRIGHT © 2024 - DYNAMIC ENGINEERING CONSULTANTS, PC - ALL RIGHTS RESERVED

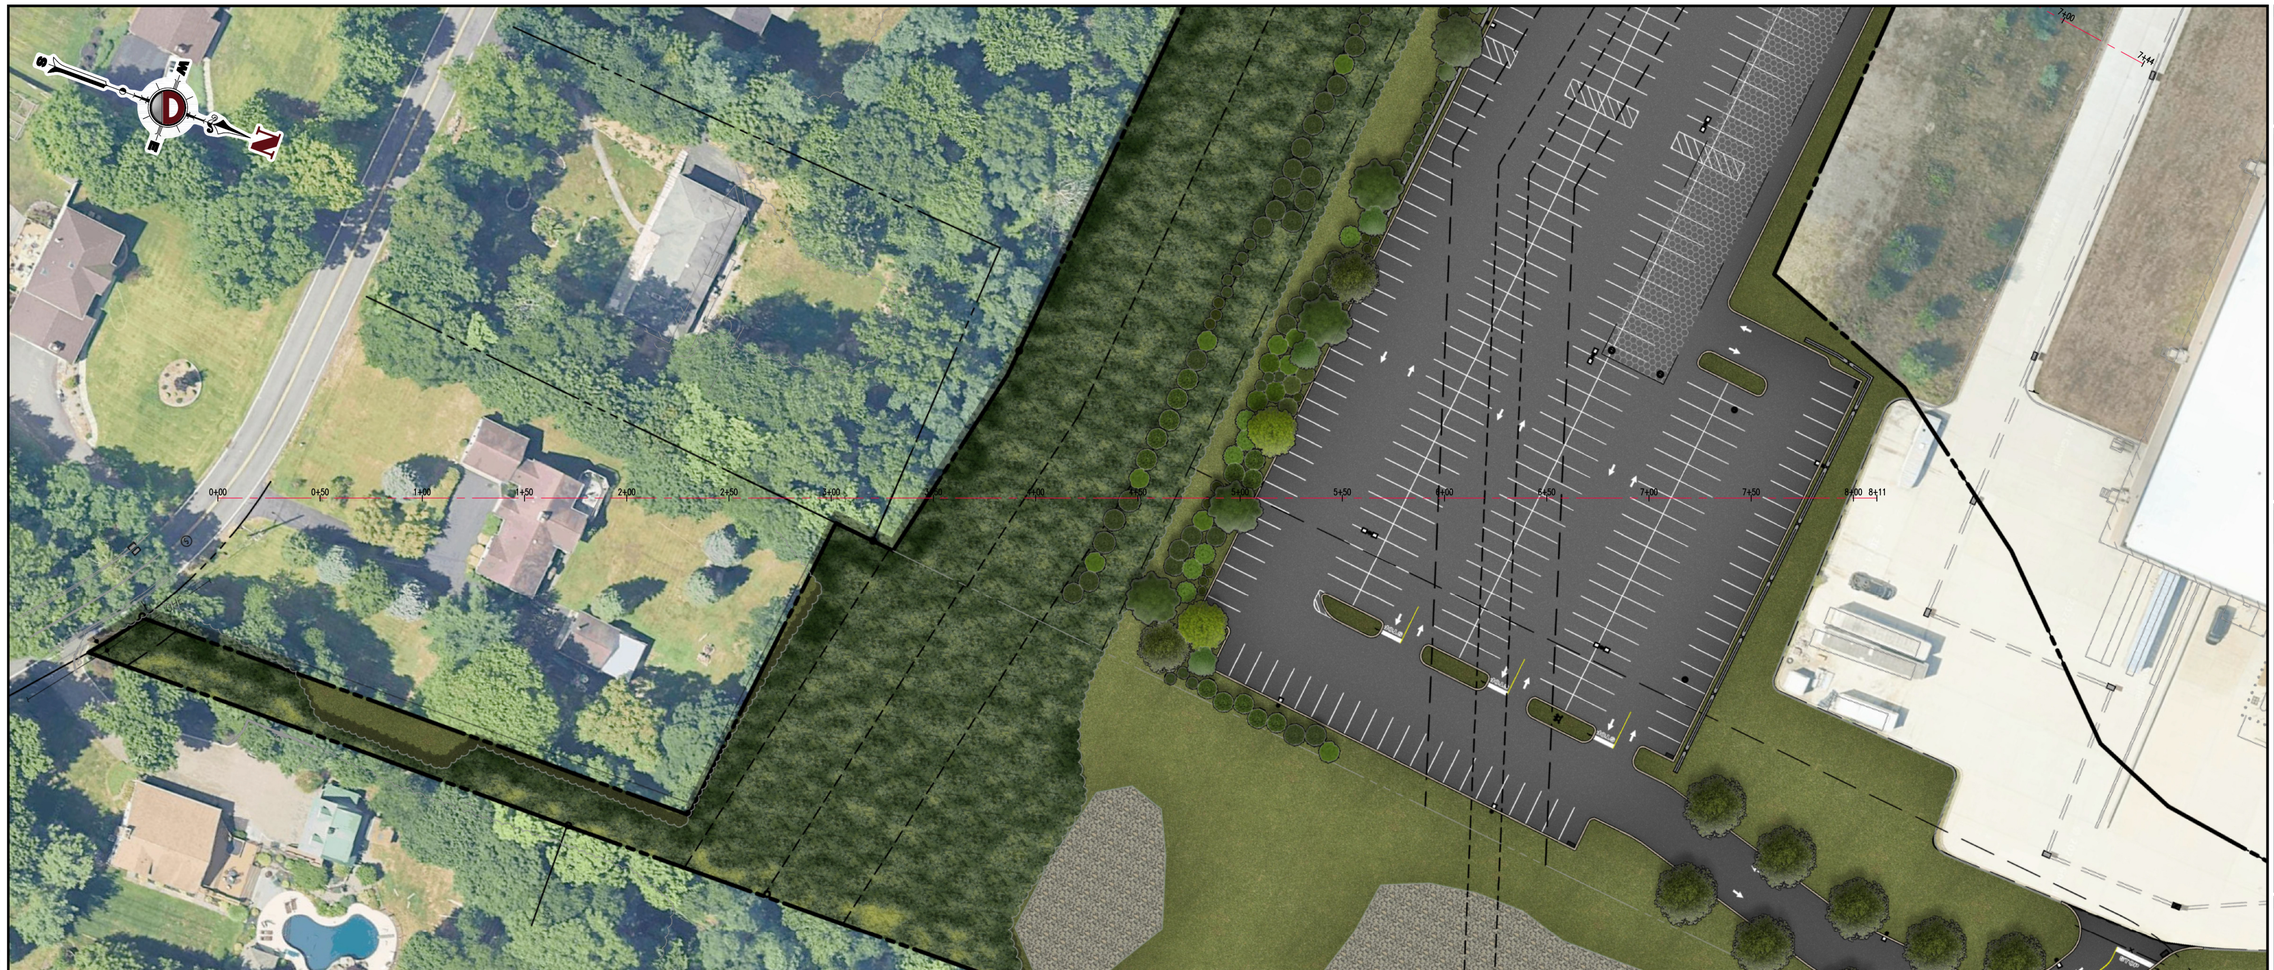

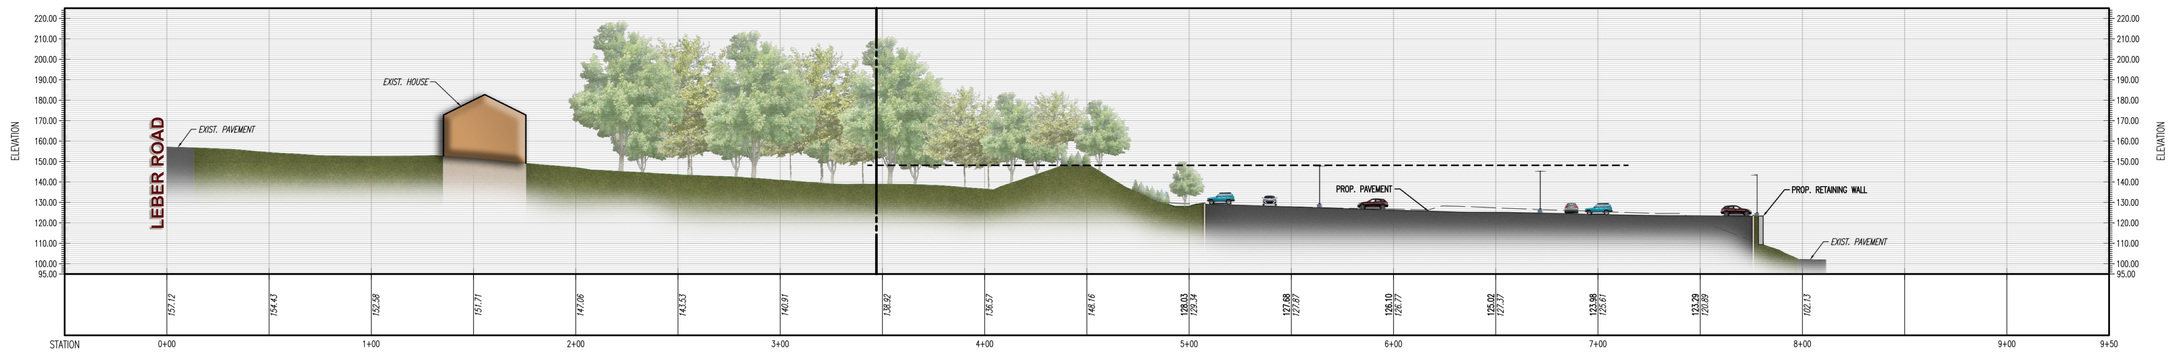

PROFILE VIEW OF NORTH FROM LEBER ROAD C
HORIZONTAL SCALE: 1"=30'
VERTICAL SCALE: 1"=30'

HORIZONTAL SCALE
-30 0 15 30 60 120
(IN FEET)
1 INCH = 30 FT.

VERTICAL SCALE
-30 0 15 30 60 120
(IN FEET)
1 INCH = 30 FT.

Plotted: 02/13/24 - 5:50 PM By: ahehr
File: \\dnepc-local\shared\Data\DEPC PROJECTS\1739 Onyx Equities, LLC\22-02023 Orangetown NY\Dwg\Exhibits (Misc)\2024-02-06 Sight Line\1739-22-02023SLPD.DWG, ---> 04 NORTH FROM LEBER ROAD C

COPYRIGHT © 2024 - DYNAMIC ENGINEERING CONSULTANTS, PC - ALL RIGHTS RESERVED

DYNAMIC
• ENGINEERING • EARTH
• SURVEY • TRAFFIC

REV.	DATE	COMMENTS	BY

THIS PLAN SET IS FOR PERMITTING PURPOSES ONLY AND MAY NOT BE USED FOR CONSTRUCTION

DRAWN BY: AH | DESIGNED BY: AG | CHECKED BY: RPF | CHECKED BY: -

PROJECT: **ONYX EQUITIES, LLC**
PROPOSED ACCESSORY PARKING LOT
PARCEL 70.06-1-50.4, 47
44 & 46 LEBER ROAD
TOWN OF ORANGETOWN, ROCKLAND COUNTY, NEW YORK

PROTECT YOURSELF
ALL STATES REQUIRE NOTIFICATION OF EXCAVATORS, DESIGNERS, OR ANY PERSON PREPARING TO DISTURB THE EARTH'S SURFACE ANYWHERE IN ANY STATE
811
Know what's below
Call before you dig.
FOR STATE SPECIFIC DIRECT PHONE NUMBERS VISIT:
WWW.CALL811.COM

DYNAMIC ENGINEERING
LAND DEVELOPMENT CONSULTING • PERMITTING
GEOTECHNICAL • ENVIRONMENTAL
TRAFFIC • SURVEY • PLANNING & ZONING
50 Park Place
Suite 901
Newark, NJ 07102
T: 973.755.7200
Offices conveniently located at:
LAKE COMO, NEW JERSEY • T: 732.974.0198
CHESTER, NEW JERSEY • T: 908.879.9229
MARLTON, NEW JERSEY • T: 856.334.2000
NEWARK, NEW JERSEY • T: 973.755.7200
TOMS RIVER, NEW JERSEY • T: 732.974.0198
NEWTOWN, PENNSYLVANIA • T: 267.685.0276
PHILADELPHIA, PENNSYLVANIA • T: 215.353.4888
BETHLEHEM, PENNSYLVANIA • T: 610.298.4400
ALLEN, TEXAS • T: 972.534.2930
HOUSTON, TEXAS • T: 281.299.4400
AUSTIN, TEXAS • T: 512.646.3146
DELRAY BEACH, FLORIDA • T: 561.921.8570
ANNAPOLIS, MARYLAND • T: 410.567.5000
www.dynamicec.com

ROBERT P. FREUD
PROFESSIONAL ENGINEER
NEW YORK LICENSE No. 88523

ZACHARY A. KAMM
PROFESSIONAL ENGINEER
NEW YORK LICENSE No. 107071

TITLE:
SIGHT LINE PLAN AND PROFILE EXHIBIT

SCALE: (H) 1"=30' (V) 1"=30' | DATE: 02/12/2024
PROJECT No: 1739-22-02023

SHEET No: 4 OF 4 | Rev. #: 0