1 RAMLAND ROAD

BUILDING EXPANSION

ORANGEBURG, NY 10962

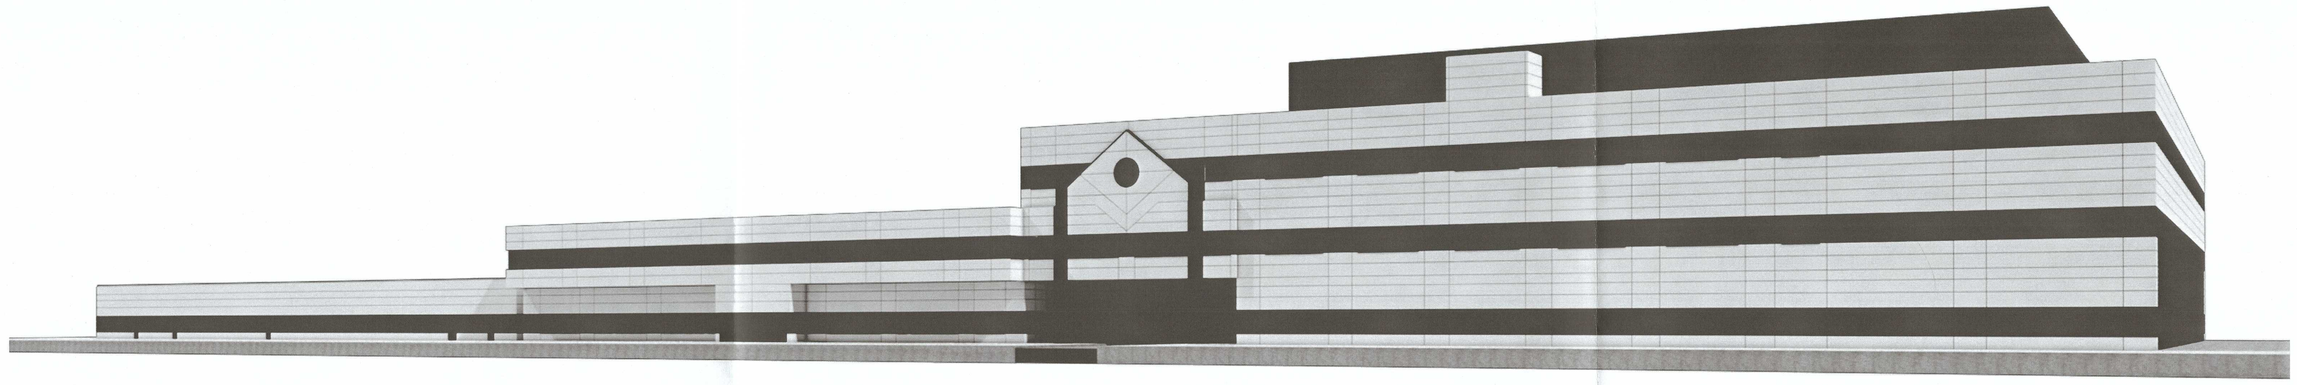

PROJECT INFORMATION

BLOCK NO:	327
LOT NO:	8-2
SECTION:	27
BUILDING CONSTRUCTION CLASSIFICATION:	IIB
BUILDING OCCUPANCY CLASSIFICATION:	BUSINESS
LAND USE:	COMMERCIAL

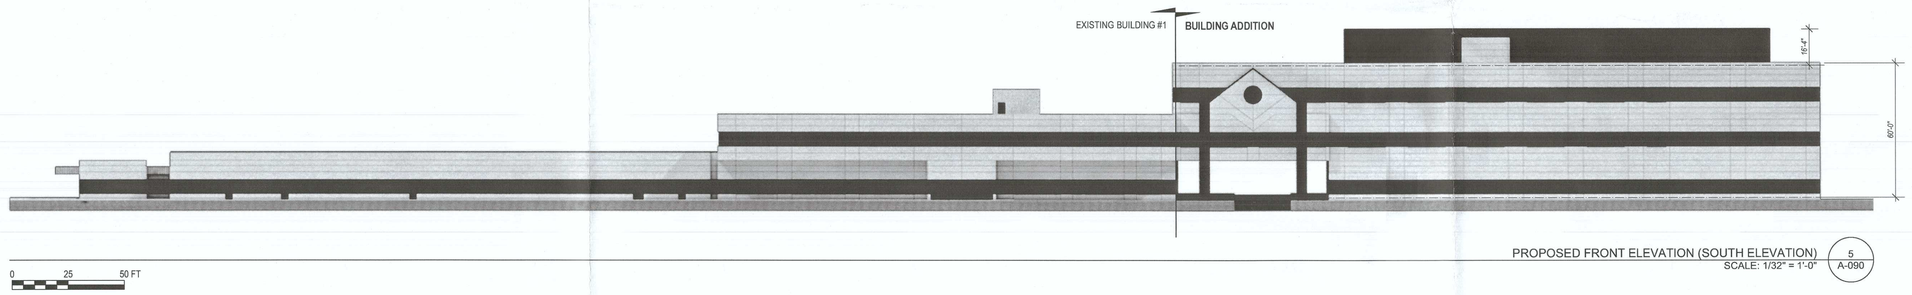

PROPOSED FRONT ELEVATION (SOUTH ELEVATION) 5 A-090
SCALE: 1/32" = 1'-0"

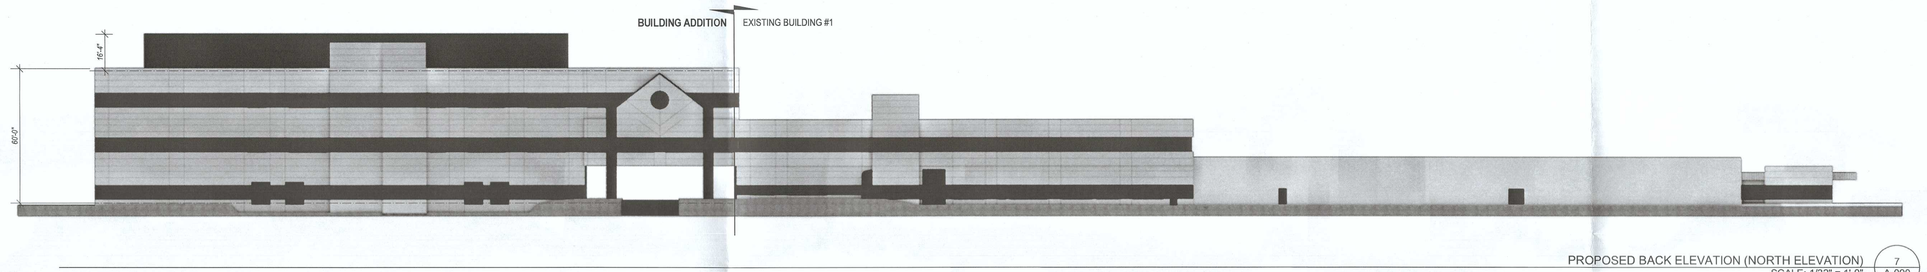

PROPOSED BACK ELEVATION (NORTH ELEVATION) 7 A-090
SCALE: 1/32" = 1'-0"

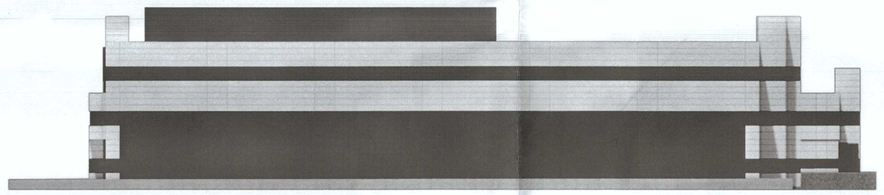

PROPOSED RIGHT ELEVATION (EAST ELEVATION) 8 A-090
SCALE: 1/32" = 1'-0"

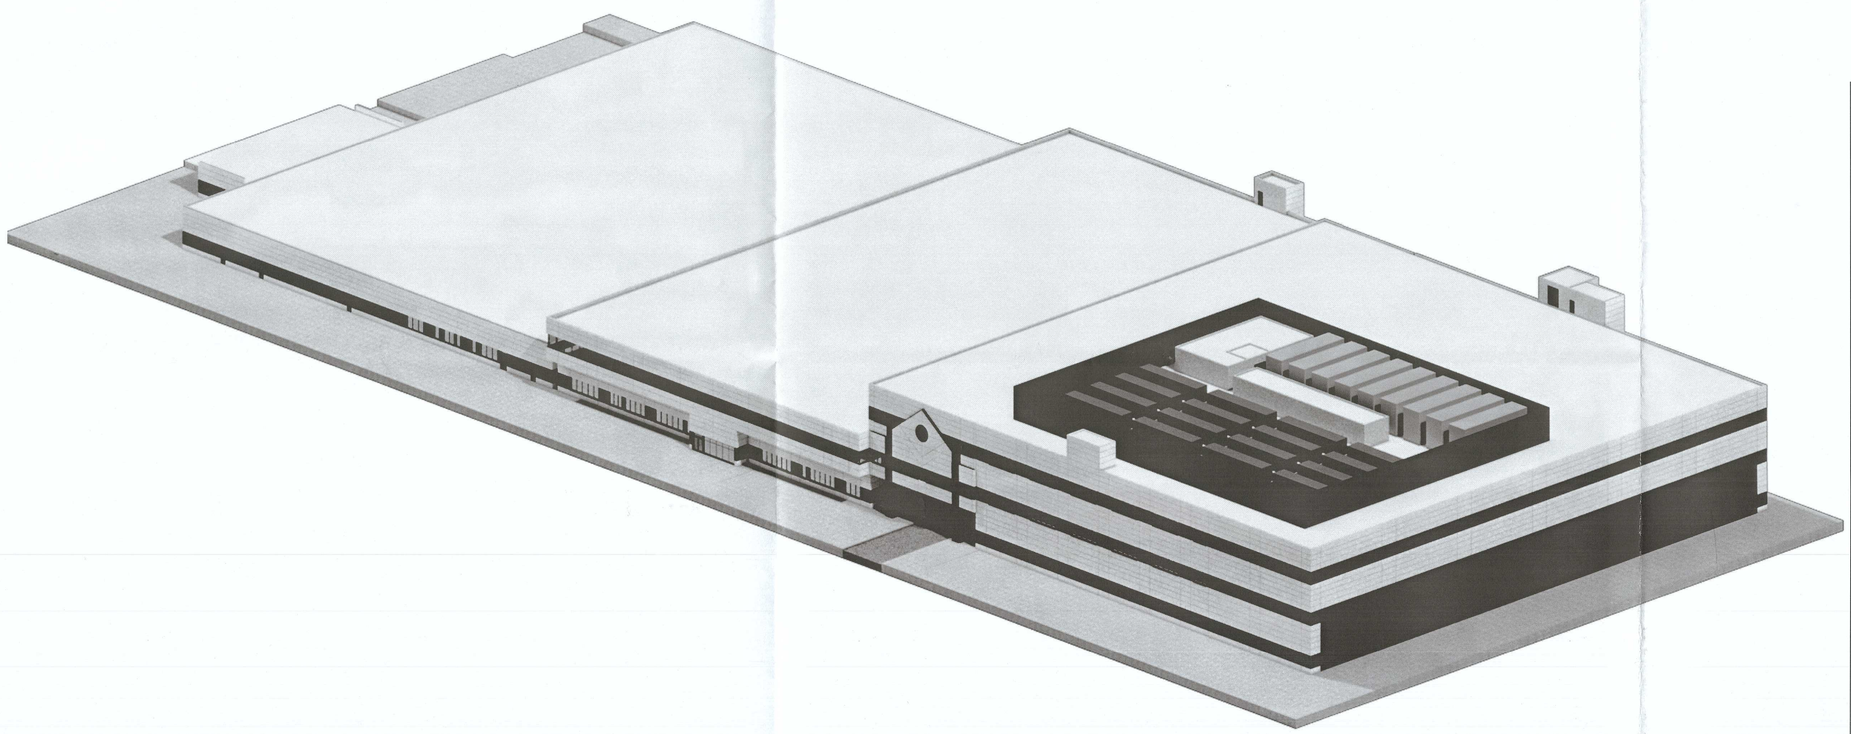

LOCATION MAP
NTS -

PLANNING BOARD MEETING DATE MAR 8 2023 Town Of Orangetown

MICHELLE DROLLETTE ARCHITECT LLC
129 EAST HIGH STREET
HELLERTOWN, PA 18055
917 519 1533
NY 030775

BALA ENGINEERS
BALA | CSI CONSULTING ENGINEERS PLLC
1 WILLIAM STREET, 2ND FLOOR
NEW YORK, NY 10004
TEL: 212 857 9400 FAX: 212 857 1780
WWW.BALA.COM
MEP ENGINEER

RAMLAND BUILDING EXPANSION
1 RAMLAND ROAD
ORANGEBURG, NEW YORK 10962
PRELIMINARY BUILDING FLOOR PLANS

PLANNING BOARD

DESIGN PROFESSIONAL OF RECORD
MICHELLE DROLLETTE

#	DATE	DESCRIPTION
-	10/18/22	ELEVATIONS

ELEVATIONS

10/18/22	ELEV.
PLANNING BOARD	
AS NOTED	
MD.	