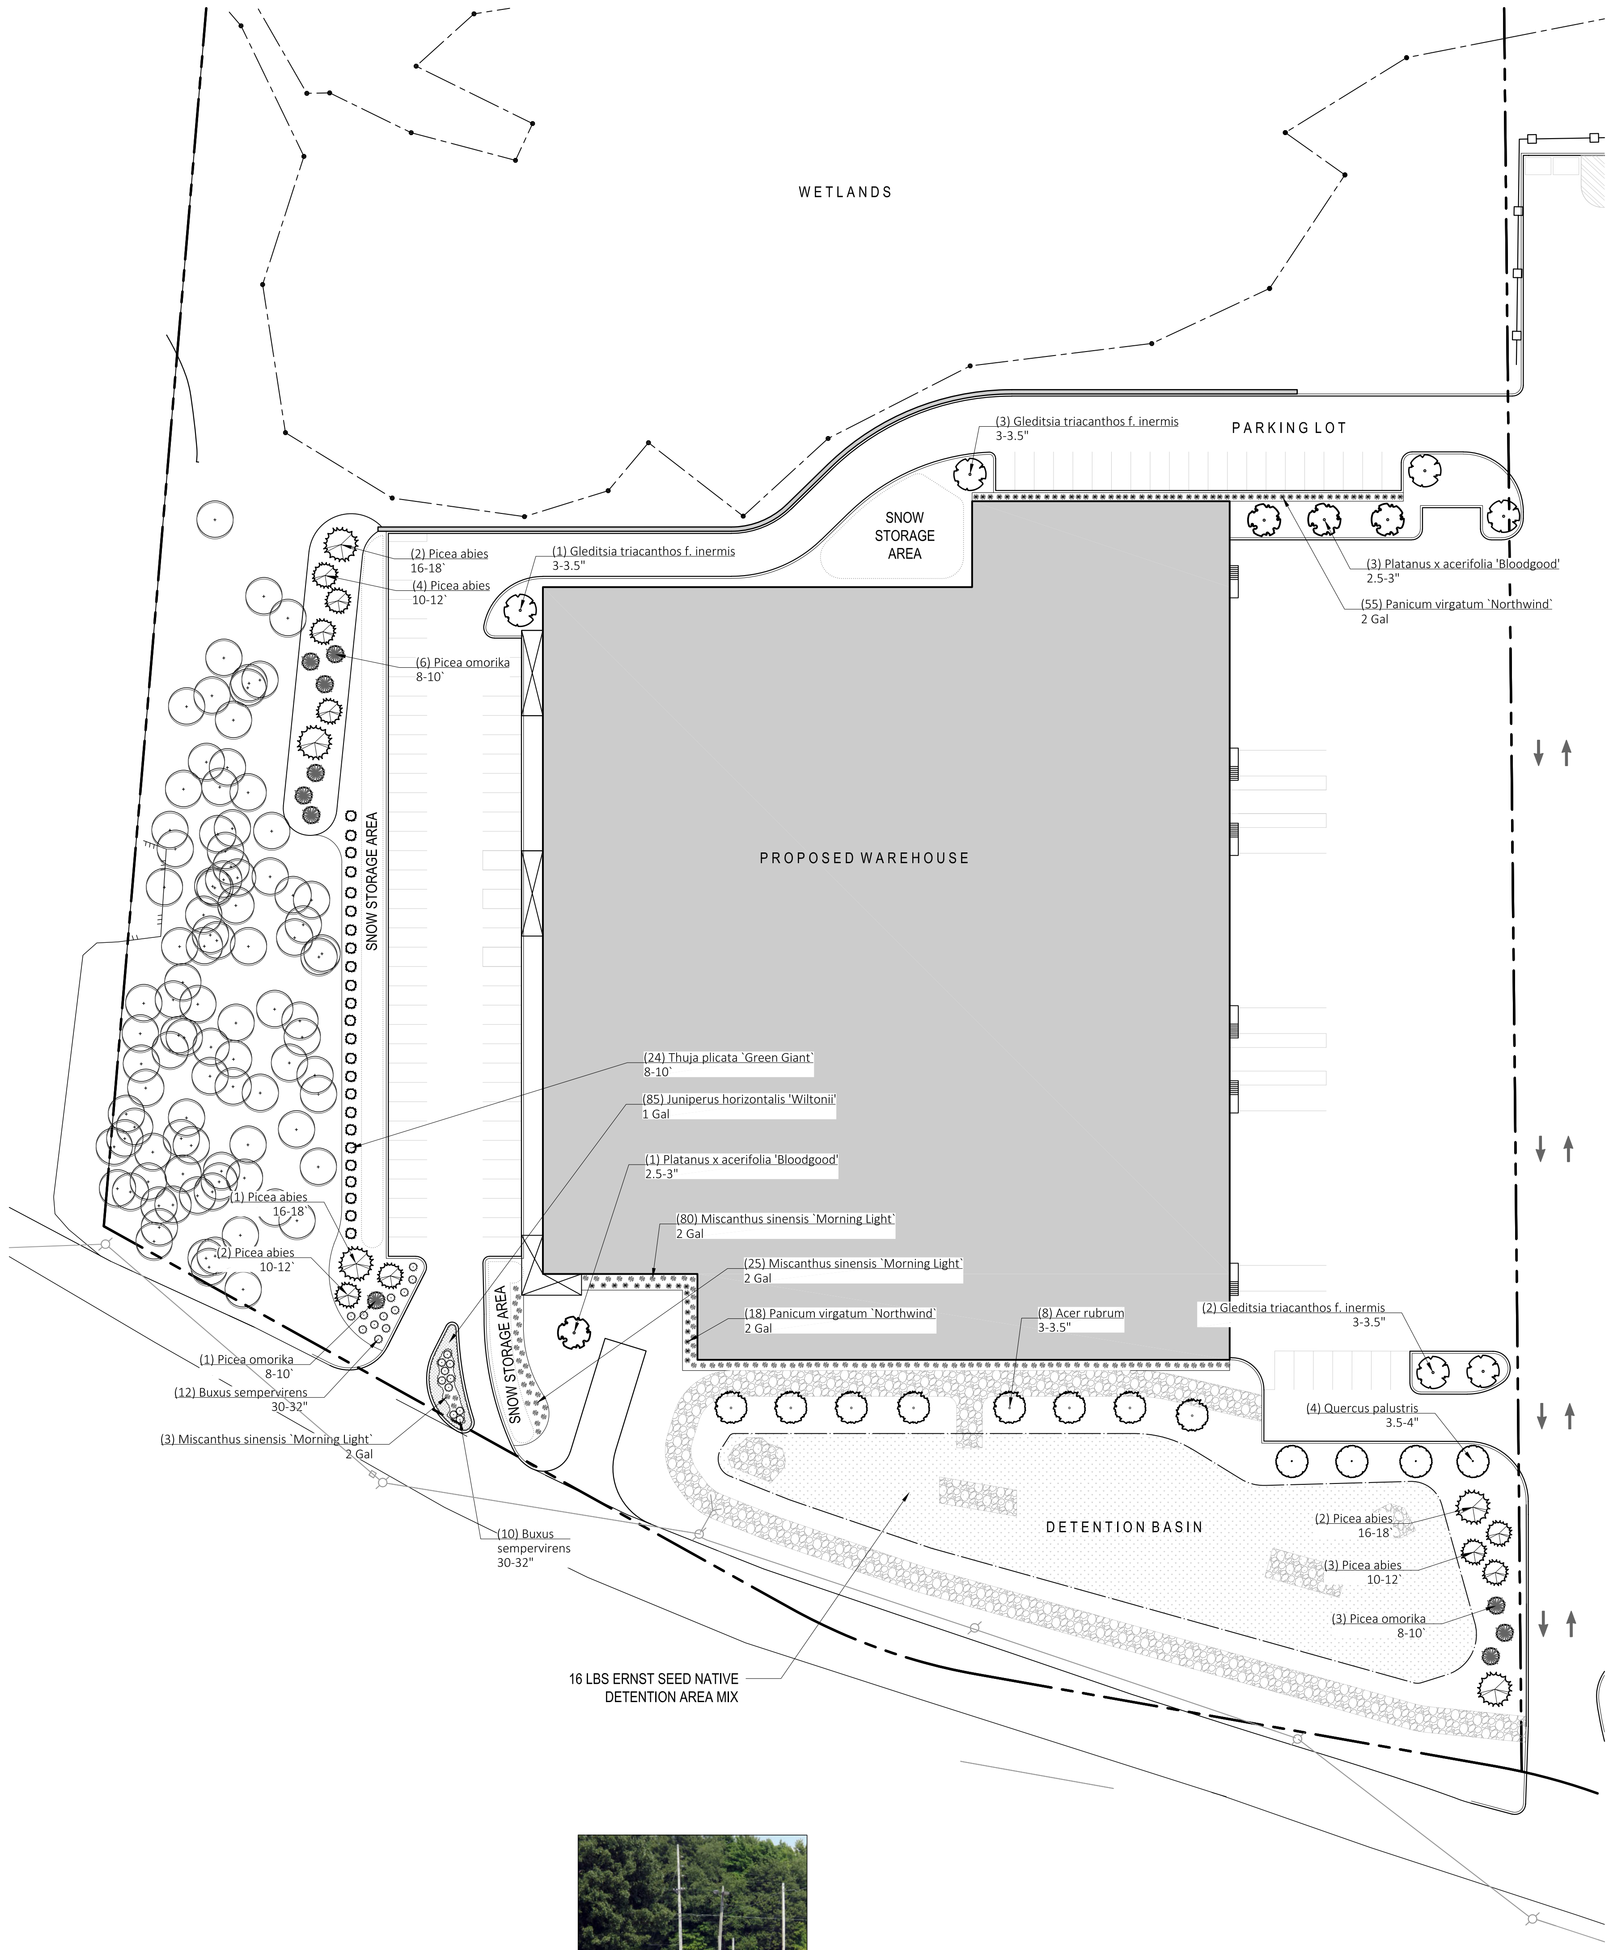

PLANT SCHEDULE 155

QTY	BOTANICAL NAME	COMMON NAME	SIZE
TREES			
8	Acer rubrum	Red Maple	3-3.5"
6	Gleditsia triacanthos f. inermis	Thornless Honey Locust	3-3.5"
9	Picea abies	Norway Spruce	10-12`
5	Picea abies	Norway Spruce	16-18`
10	Picea omorika	Serbian Spruce	8-10`
4	Platanus x acerifolia 'Bloodgood'	Bloodgood London Plane Tree	2.5-3"
4	Quercus palustris	Pin Oak	3.5-4"
24	Thuja plicata `Green Giant`	Western Red Cedar	8-10`
SHRUBS			
22	Buxus sempervirens	American Boxwood	30-32"
GRASSES			
108	Miscanthus sinensis `Morning Light`	Eulalia Grass	2 Gal
73	Panicum virgatum `Northwind`	Switch Grass	2 Gal

QTY	BOTANICAL NAME	COMMON NAME	SIZE	SPACING
GROUND COVERS				
85	Juniperus horizontalis 'Wiltonii'	Blue Rug Juniper	1 Gal	24" o.c.

Gleditsia triacanthos

Picea abies

Miscanthus 'Morning Light'

Picea omorika

Platanus x acerifolia

Thuja plicata 'Green Giant'

Panicum 'Northwind'

Juniperus horizontalis 'Wiltonii'

Buxus sempervirens

NATIVE DETENTION AREA MIX

SEED MIX

ERNST SEED NATIVE DETENTION AREA MIX: 16 lbs

32%	Panicum clandestinum 'Tioga'	Deertongue 'Tioga'
20%	Carex vulpinoidea, PA Ecotype	Fox Sedge, PA Ecotype
20%	Elymus virginicus, PA Ecotype	Virginia Wildrye, PA Ecotype
20%	Panicum virgatum 'Shawnee'	Switchgrass 'Shawnee'
4%	Agrostis perennans, NY Ecotype	Autumn Bentgrass, Albany Pine Bush-NY Ecotype
2%	Juncus tenuis, PA Ecotype	Path Rush, PA Ecotype
1%	Juncus effusus	Soft Rush
1%	Panicum rigidulum, PA Ecotype	Redtop Panicgrass, PA Ecotype

Detention Basin Seed Mix

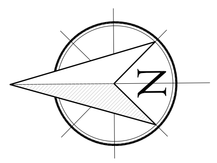

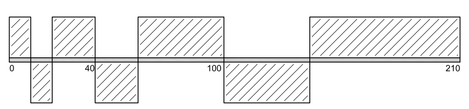

TO SCALE WHEN PLOTTED ON 30X42

PROGRESS SET NOT FOR CONSTRUCTION

YOST DESIGN
LANDSCAPE ARCHITECTURE
178 elizabeth st
pearl river, ny 10965
p 845.365.4595 | f 914.361.4473
yostdesign.com

SURVEYOR:

NEW WAREHOUSE
155 S GREENBUSH ROAD
ORANGEBURG, NY 10962

DATE: NOVEMBER 28, 2018
DRAWN BY: ZJS
JOB NO: 062018
SCALE: 1" = 40'
FILENAME: 2022_1213 125-155 S.Greenbush

REVISIONS:
8/7/2019
5/31/2022
7/27/2022
12/1/2023
12/4/2023

Blythe M Yost ASLA | Registered Landscape Architect

PLANTING PLAN 155

SHEET NO.

L-701