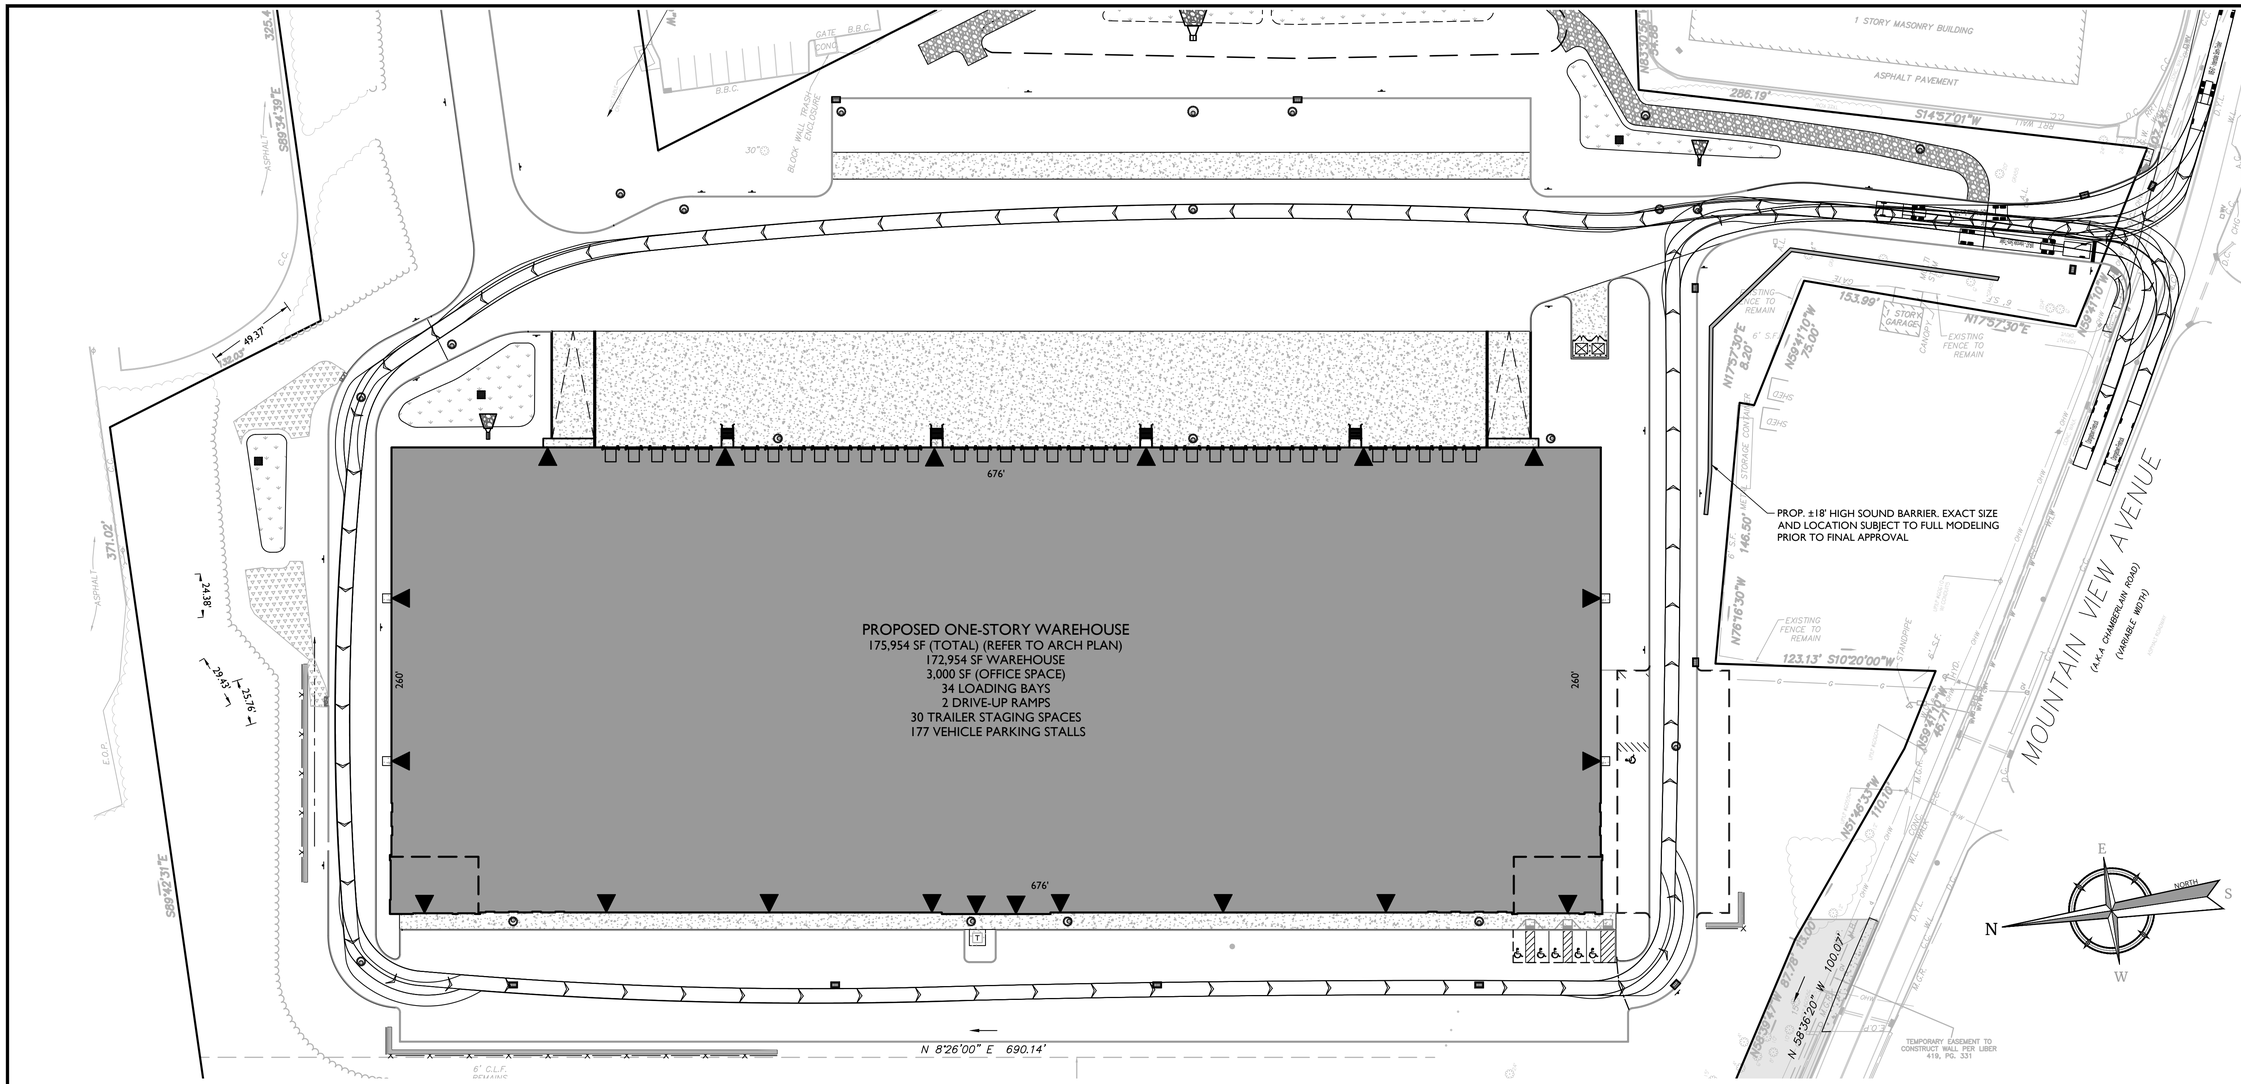

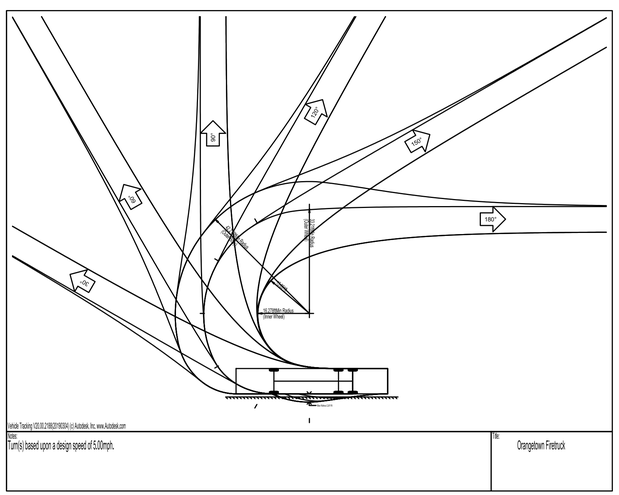

TURNING TEMPLATE

SCALE: 1" = 20'

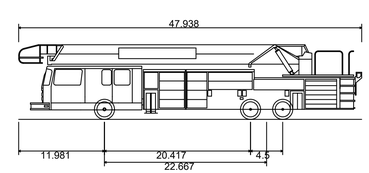

Orangetown Firetruck	
Overall Length	47.938ft
Overall Width	8.000ft
Overall Body Height	10.432ft
Min Body Ground Clearance	0.862ft
Track Width	8.000ft
Lock-to-lock time	6.00s
Curb to Curb Turning Radius	33.210ft

VEHICLE PROFILE

SCALE: 1" = 10'

Colliers Engineering & Design

www.colliersengineering.com

Copyright © 2024. Colliers Engineering & Design All Rights Reserved. This drawing and all the information contained herein is authorized for use only by the party for whom the services were contracted or to whom it is certified. This drawing may not be copied, reused, disclosed, distributed or relied upon for any other purpose without the express written consent of Colliers Engineering & Design.

Doing Business as MASER CONSULTING

PROTECT YOURSELF
ALL STATES REQUIRE NOTIFICATION OF EXCAVATORS, DESIGNERS, OR ANY PERSON PREPARING TO DISTURB THE EARTH'S SURFACE ANYWHERE IN ANY STATE

FOR STATE SPECIFIC DIRECT PHONE NUMBERS VISIT: WWW.CALL811.COM

REV	DATE	DRAWN BY	DESCRIPTION

TRUCK TURNING EXHIBIT

FOR

WPT ACQUISITIONS LLC
SECTION 74.07
BLOCK 1
LOT 2, 33, & 36

518 NYSR 303 AND 13 & 21
MOUNTAINVIEW AVENUE

TOWN OF ORANGETOWN
ROCKLAND COUNTY
NEW YORK

Colliers Engineering & Design
WOODCLIFF LAKE
300 Tice Boulevard
Suite 101
Woodcliff Lake, NJ 07677
Phone: 845.352.0411
COLLIERS ENGINEERING & DESIGN, INC. DOING BUSINESS AS MASER CONSULTING

SCALE:	DATE:	DRAWN BY:	CHECKED BY:
AS SHOWN	11/28/23	CMA	JBC

PROJECT NUMBER:	DRAWING NAME:
21003528A	C-EXBT

SHEET TITLE:
INTERNAL CIRCULATION PLAN - FIRETRUCK

SHEET NUMBER:
1 of 2

NOTE: DO NOT SCALE DRAWINGS FOR CONSTRUCTION.

2021\21003528A\Engineering\Exhibits\C-EXBT.dwg\C-XX-FIRE-EXHIBIT 1 By: NABZAN(JALAHE)

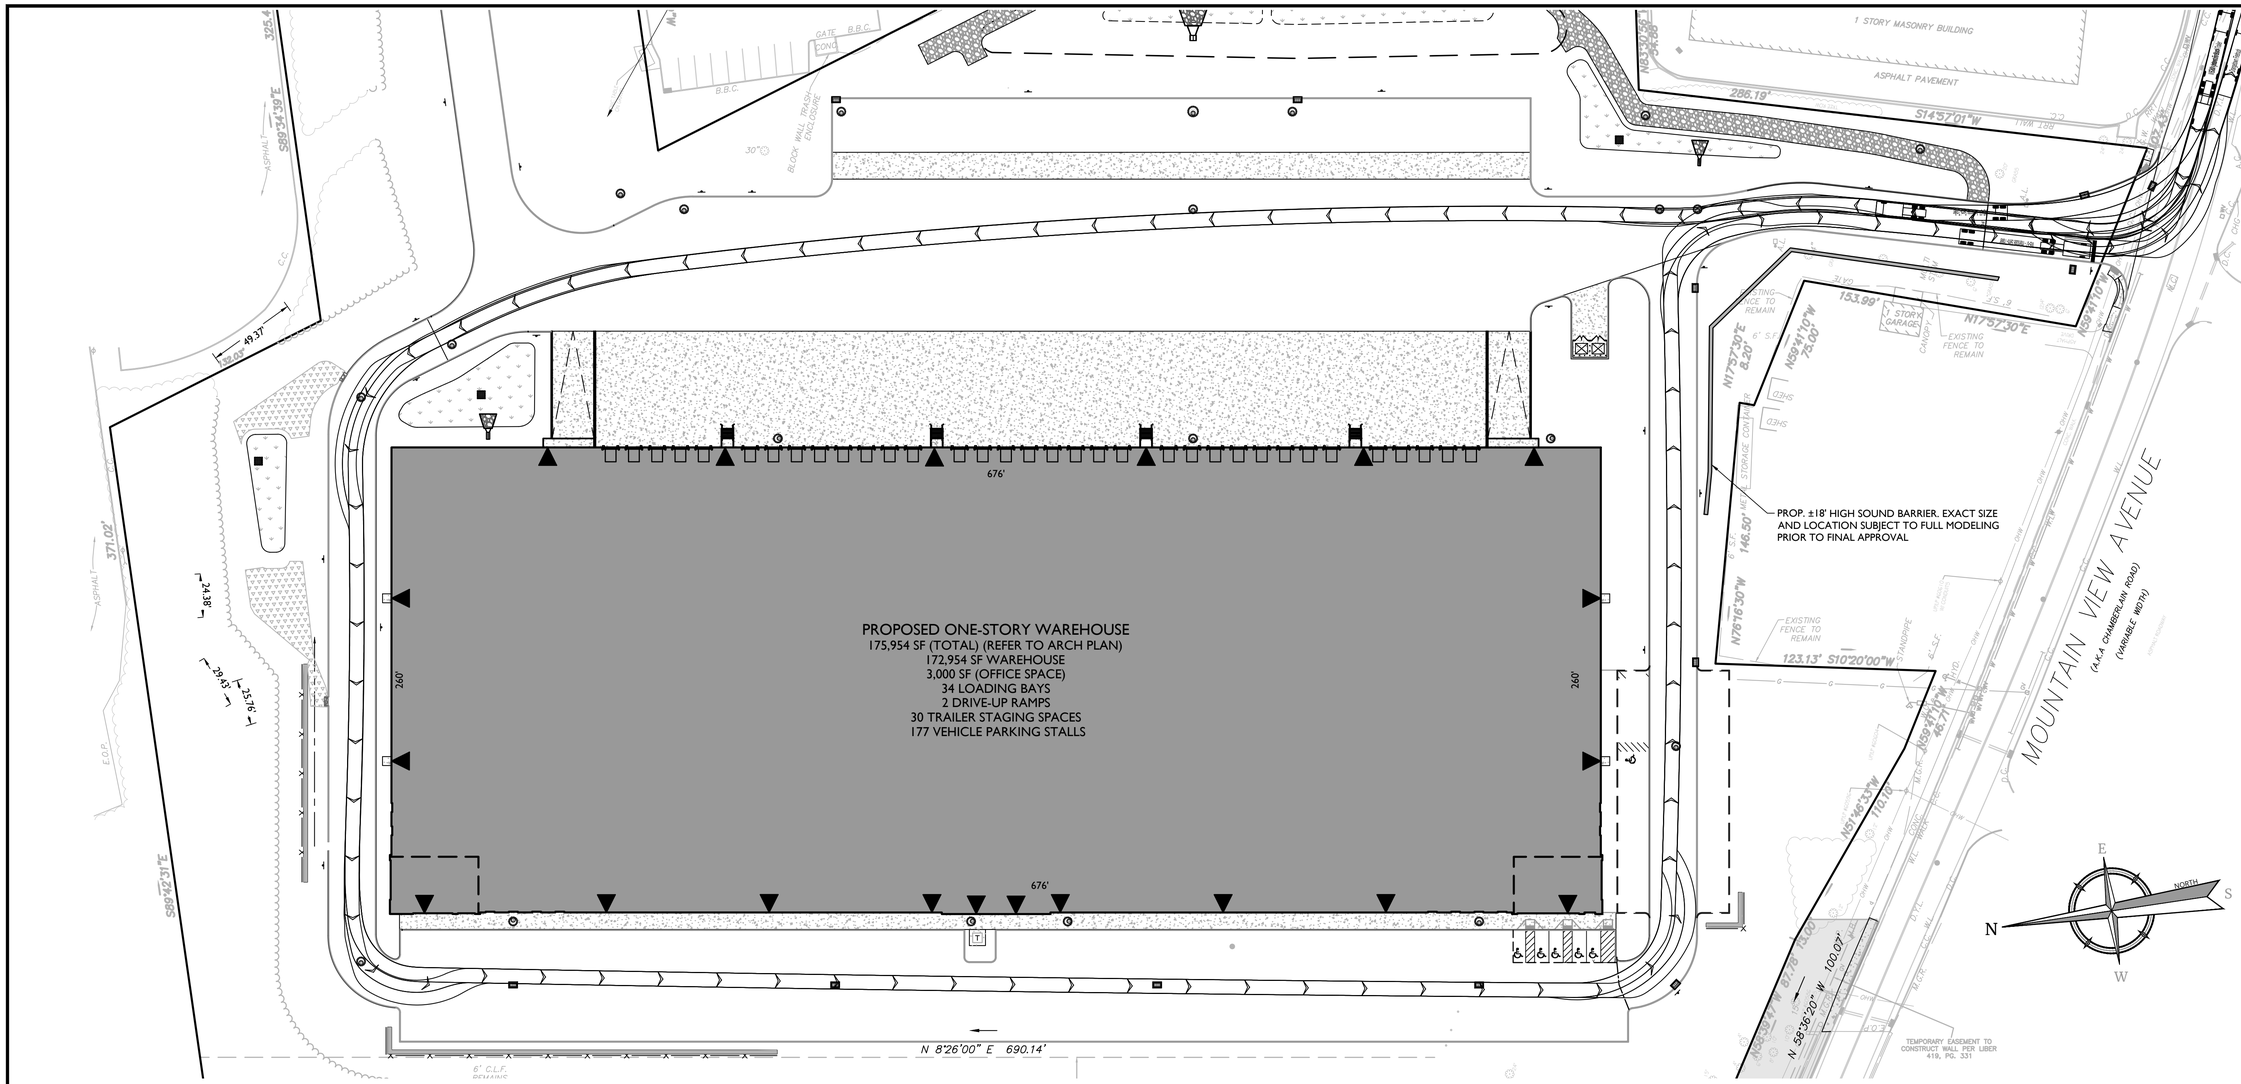

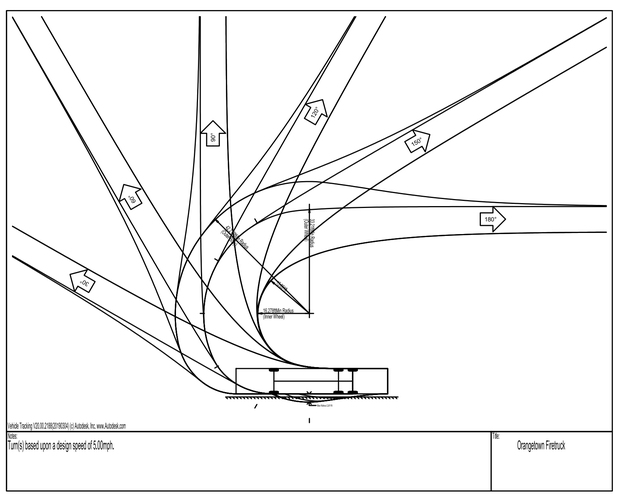

TURNING TEMPLATE

SCALE: 1" = 20'

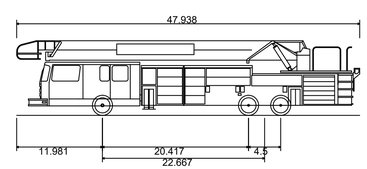

Orangetown Firetruck	
Overall Length	47.938ft
Overall Width	8.000ft
Overall Body Height	10.432ft
Min Body Ground Clearance	0.862ft
Track Width	8.000ft
Lock-to-lock time	6.00s
Curb to Curb Turning Radius	33.210ft

VEHICLE PROFILE

SCALE: 1" = 10'

Colliers Engineering & Design

www.colliersengineering.com

Copyright © 2024. Colliers Engineering & Design All Rights Reserved. This drawing and all the information contained herein is authorized for use only by the party for whom the services were contracted or to whom it is certified. This drawing may not be copied, reused, disclosed, distributed or relied upon for any other purpose without the express written consent of Colliers Engineering & Design.

Doing Business as MASER CONSULTING

PROTECT YOURSELF
ALL STATES REQUIRE NOTIFICATION OF EXCAVATORS, DESIGNERS, OR ANY PERSON PREPARING TO DISTURB THE EARTH'S SURFACE ANYWHERE IN ANY STATE

FOR STATE SPECIFIC DIRECT PHONE NUMBERS VISIT: WWW.CALL811.COM

REV	DATE	DRAWN BY	DESCRIPTION

TRUCK TURNING EXHIBIT

FOR

WPT ACQUISITIONS LLC

SECTION 74.07
BLOCK 1
LOT 2, 33, & 36
518 NYSR 303 AND 13 & 21
MOUNTAINVIEW AVENUE

TOWN OF ORANGETOWN
ROCKLAND COUNTY
NEW YORK

Colliers Engineering & Design
WOODCLIFF LAKE
300 Tice Boulevard
Suite 101
Woodcliff Lake, NJ 07677
Phone: 845.352.0411
COLLIERS ENGINEERING & DESIGN, INC. DOING BUSINESS AS MASER CONSULTING

SCALE:	DATE:	DRAWN BY:	CHECKED BY:
AS SHOWN	11/28/23	CMA	JBC

PROJECT NUMBER:	DRAWING NAME:
21003528A	C-EXBT

SHEET TITLE:
INTERNAL CIRCULATION PLAN - FIRETRUCK

SHEET NUMBER:
2 of 2

NOTE: DO NOT SCALE DRAWINGS FOR CONSTRUCTION.

2021\21003528A\Engineering\Exhibits\C-EXBT.dwg\C-XX-FIRE-EXHIBIT 2 By: NARZAN,ALAHE]

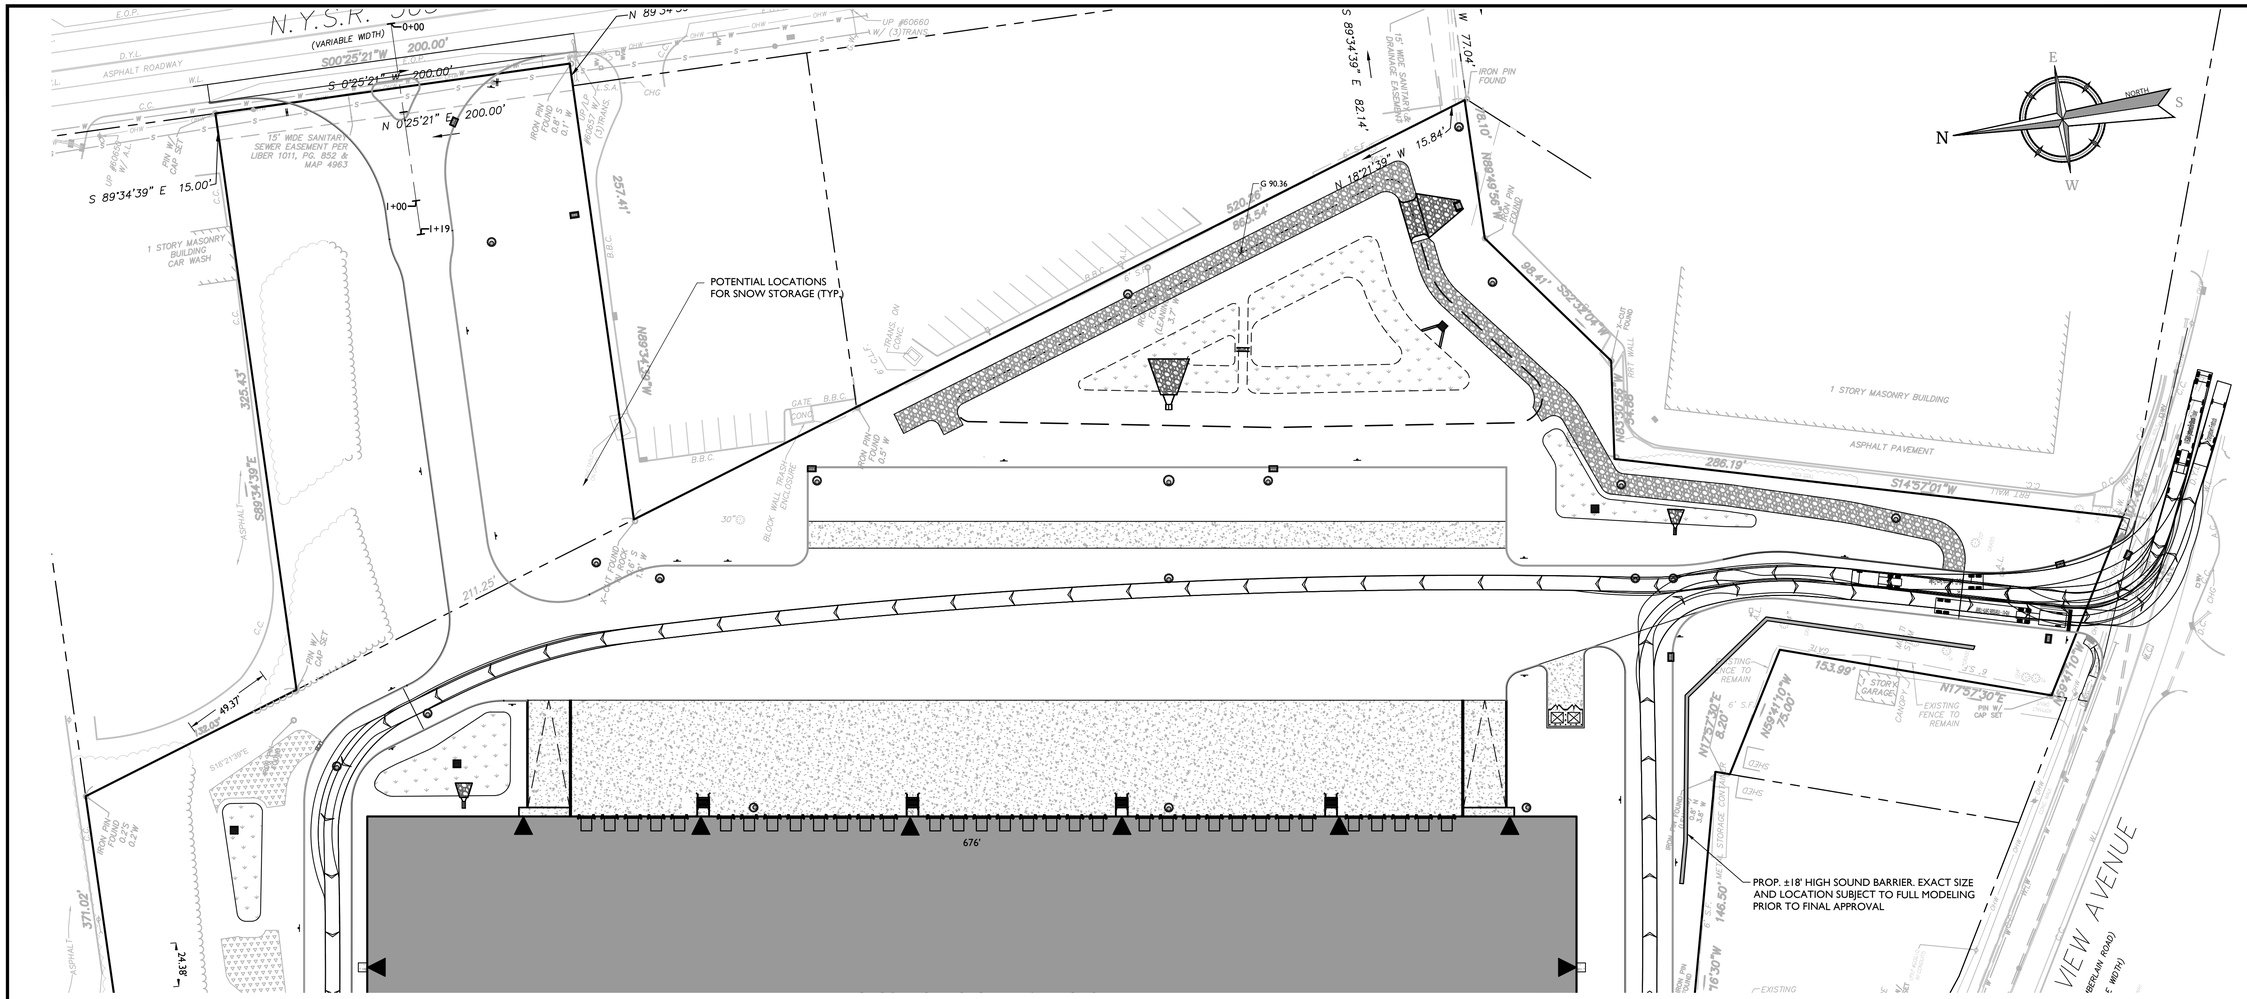

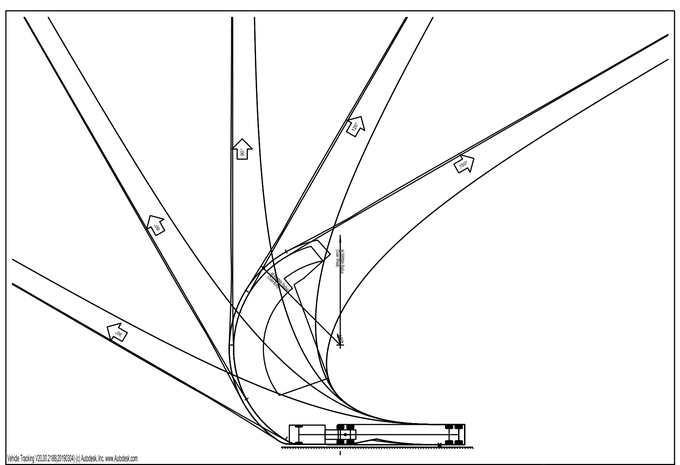

TURNING TEMPLATE

SCALE: 1" = 30'

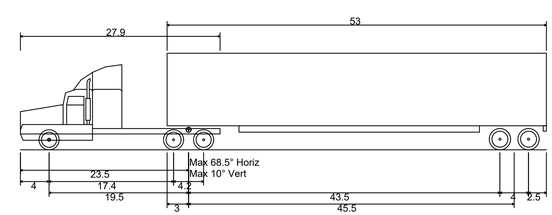

WB-67 - Interstate Semi-Trailer

Overall Length	73.501ft
Overall Width	8.500ft
Overall Body Height	13.500ft
Min Body Ground Clearance	1.334ft
Max Track Width	8.500ft
Lock-to-lock time	6.00s
Max Steering Angle (Virtual)	28.40°

VEHICLE PROFILE

SCALE: 1" = 10'

40 0 40 80

SCALE : 1" = 40'

Colliers Engineering & Design

www.colliersengineering.com

Copyright © 2024. Colliers Engineering & Design All Rights Reserved. This drawing and all the information contained herein is authorized for use only by the party for whom the services were contracted or to whom it is certified. This drawing may not be copied, reused, disclosed, distributed or relied upon for any other purpose without the express written consent of Colliers Engineering & Design.

Doing Business as MASER CONSULTING

PROTECT YOURSELF
ALL STATES REQUIRE NOTIFICATION OF EXCAVATORS, DESIGNERS, OR ANY PERSON PREPARING TO DISTURB THE EARTH'S SURFACE ANYWHERE IN ANY STATE

FOR STATE SPECIFIC DIRECT PHONE NUMBERS VISIT: WWW.CALL811.COM

REV	DATE	DRAWN BY	DESCRIPTION

TRUCK TURNING EXHIBIT

FOR

WPT ACQUISITIONS LLC

SECTION 74.07
BLOCK 1
LOT 2, 33, & 36
518 NYSR 303 AND 13 & 21
MOUNTAINVIEW AVENUE

TOWN OF ORANGETOWN
ROCKLAND COUNTY
NEW YORK

Colliers Engineering & Design
WOODCLIFF LAKE
300 Tice Boulevard
Suite 101
Woodcliff Lake, NJ 07677
Phone: 845.352.0411
COLLIERS ENGINEERING & DESIGN, INC. DOING BUSINESS AS MASER CONSULTING

SCALE:	DATE:	DRAWN BY:	CHECKED BY:
AS SHOWN	10/7/22	CMA	JBC

PROJECT NUMBER:	DRAWING NAME:
21003528A	C-EXBT

SHEET TITLE:
INTERNAL CIRCULATION PLAN - LARGE TRUCK

SHEET NUMBER:
1 of 1

NOTE: DO NOT SCALE DRAWINGS FOR CONSTRUCTION.

2021\21003528A\Engineering\Exhibits\C-EXBT.dwg\C-XV-WB67-FDHSBT By: MAR2AN (ALAHE)

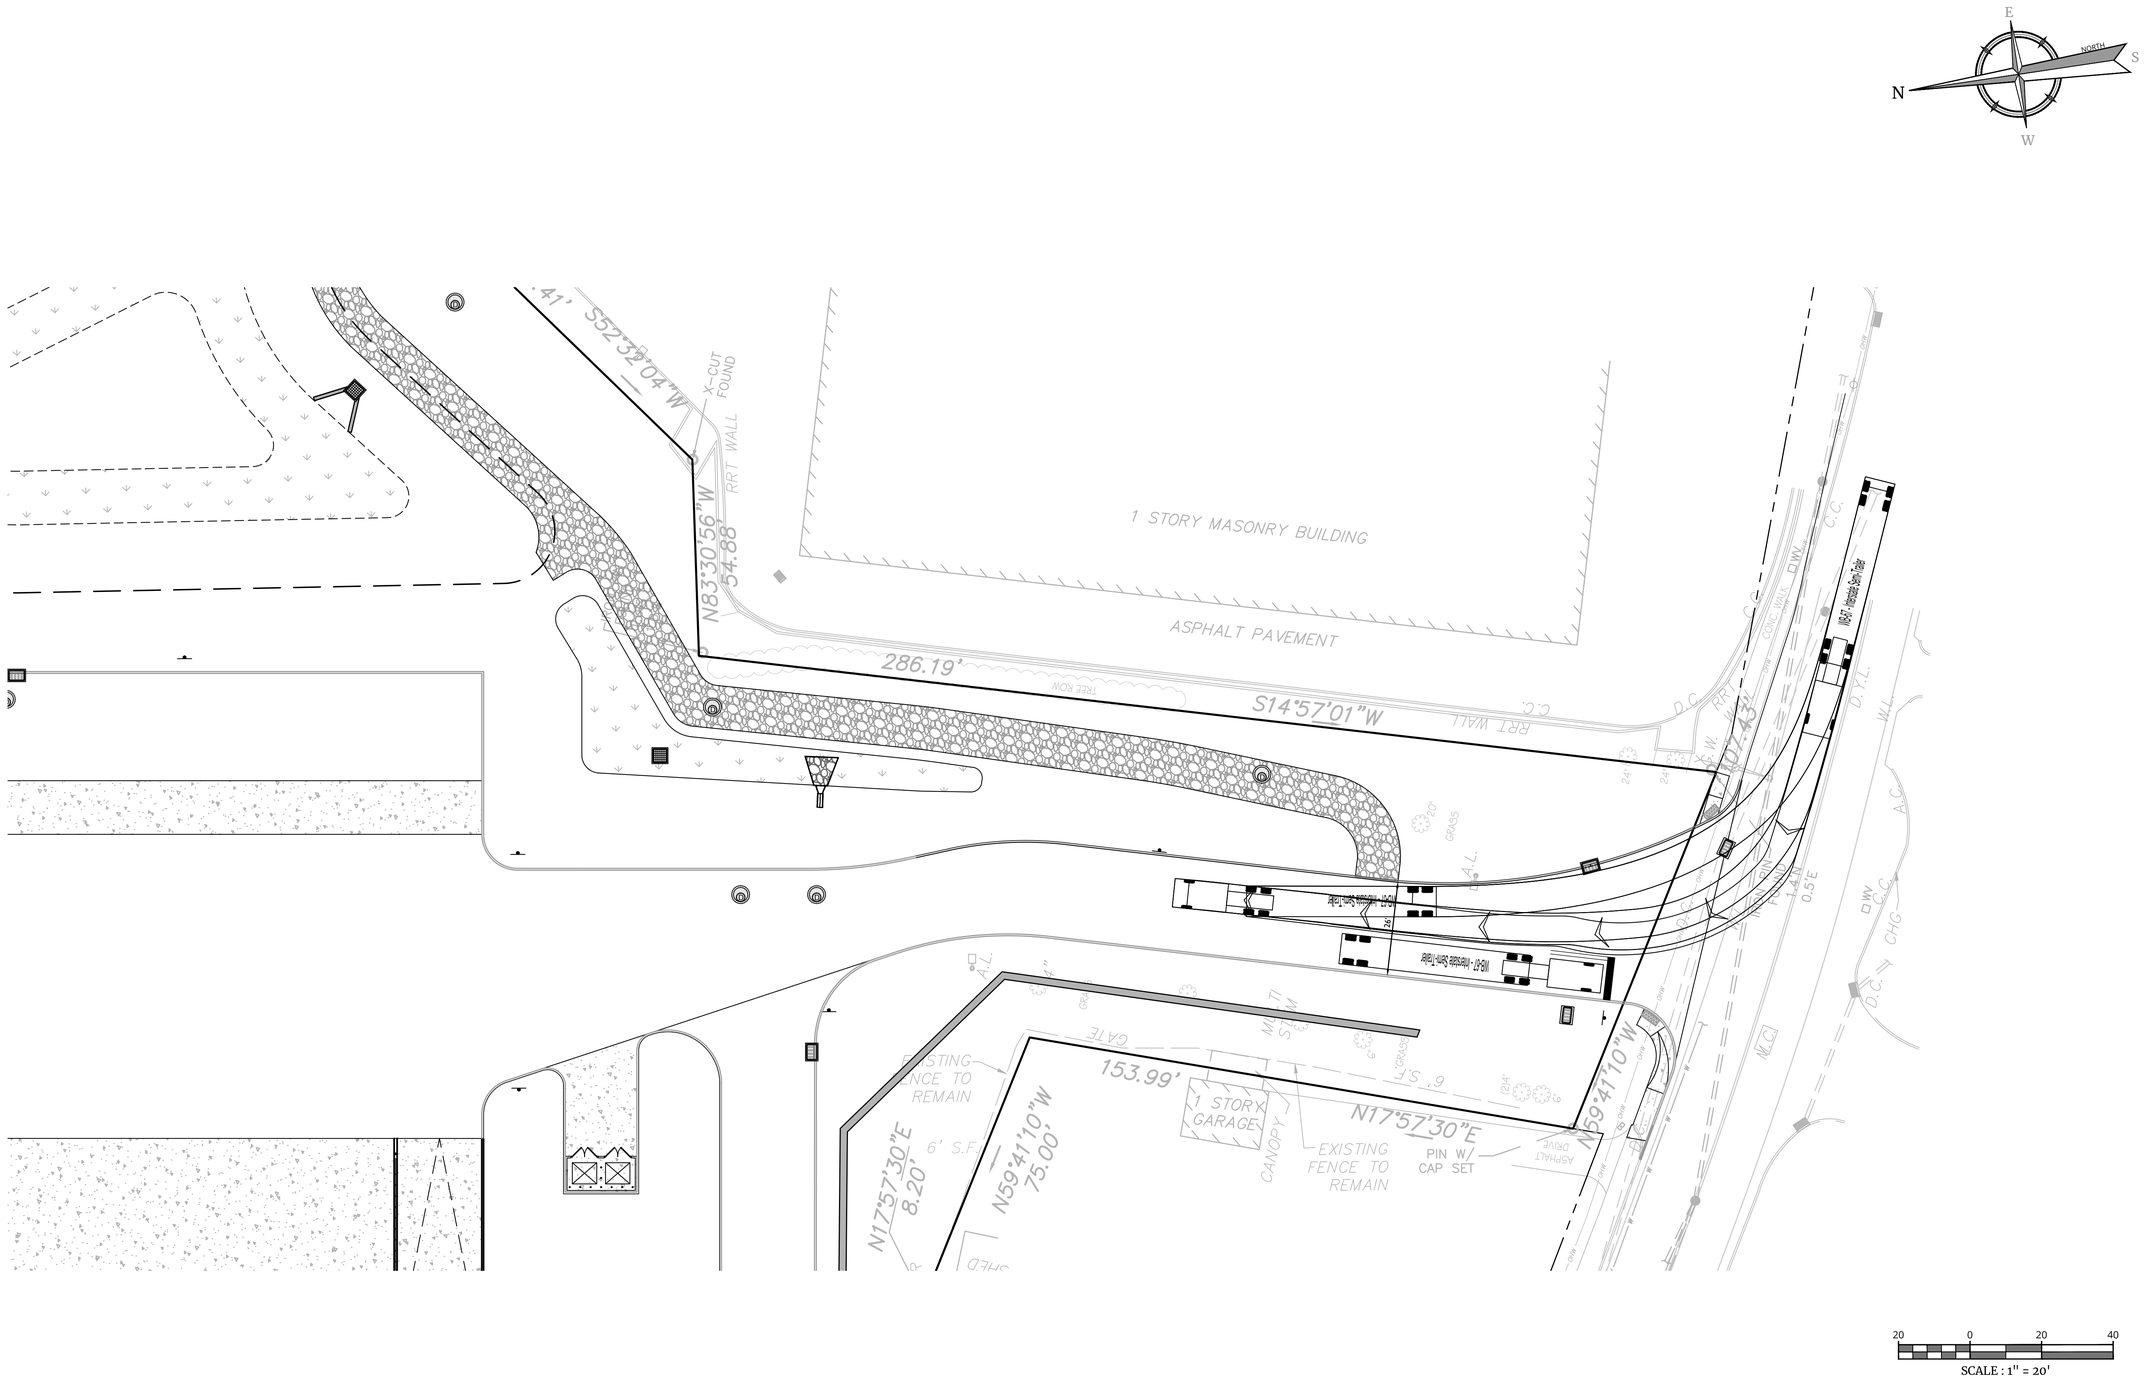

Colliers Engineering & Design

www.colliersengineering.com

Copyright © 2024. Colliers Engineering & Design All Rights Reserved. This drawing and all the information contained herein is authorized for use only by the party for whom the services were contracted or to whom it is certified. This drawing may not be copied, reused, disclosed, distributed or relied upon for any other purpose without the express written consent of Colliers Engineering & Design.

Doing Business as MASER CONSULTING

PROTECT YOURSELF
ALL STATES REQUIRE NOTIFICATION OF EXCAVATORS, DESIGNERS, OR ANY PERSON PREPARING TO DISTURB THE EARTH'S SURFACE ANYWHERE IN ANY STATE

FOR STATE SPECIFIC DIRECT PHONE NUMBERS VISIT: WWW.CALL811.COM

REV	DATE	DRAWN BY	DESCRIPTION

TRUCK TURNING EXHIBIT

FOR

WPT ACQUISITIONS LLC

SECTION 74.07
BLOCK 1
LOT 2, 33, & 36
518 NYSR 303 AND 13 & 21
MOUNTAINVIEW AVENUE

TOWN OF ORANGETOWN
ROCKLAND COUNTY
NEW YORK

Colliers Engineering & Design
WOODCLIFF LAKE
300 Tice Boulevard
Suite 101
Woodcliff Lake, NJ 07677
Phone: 845.352.0411
COLLIERS ENGINEERING & DESIGN, INC. DOING BUSINESS AS MASER CONSULTING

SCALE:	DATE:	DRAWN BY:	CHECKED BY:
AS SHOWN	5/17/24	CMA	JBC

PROJECT NUMBER:	DRAWING NAME:
21003528A	C-EXBT

SHEET TITLE:
MOUNTAINVIEW ENTRANCE PLAN - LARGE TRUCK

SHEET NUMBER:
1 of 1

NOTE: DO NOT SCALE DRAWINGS FOR CONSTRUCTION.

2021210035528A\Engineering\Exhibits\C-EXBT.dwg\C-MNTVIEW-WB67-EXHIBIT By: NARZAN (ALAHE)