


A — EXTERIOR ELEVATION - South
SCALE: 1/16" = 1'-0"

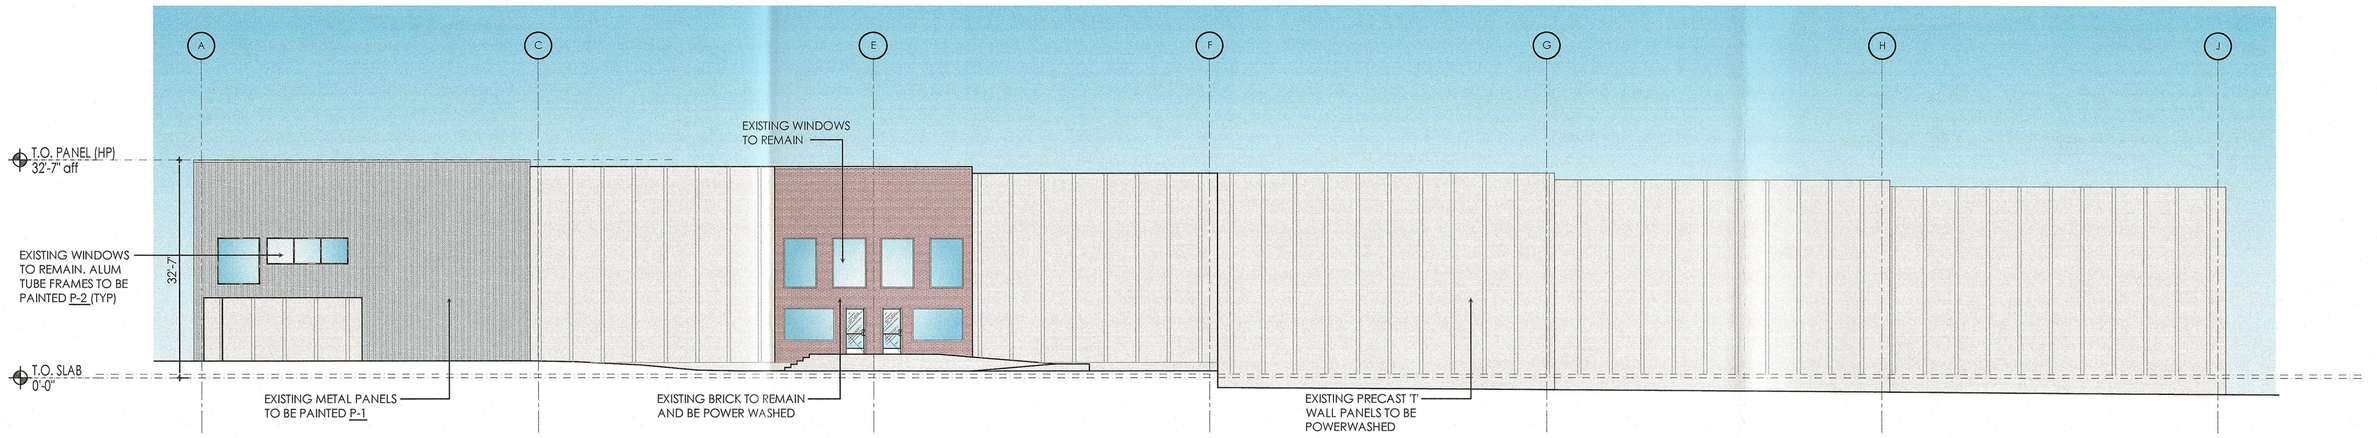


B — EXTERIOR ELEVATION - East
SCALE: 1/16" = 1'-0"




C — EXTERIOR ELEVATION - West
SCALE: 1/16" = 1'-0"

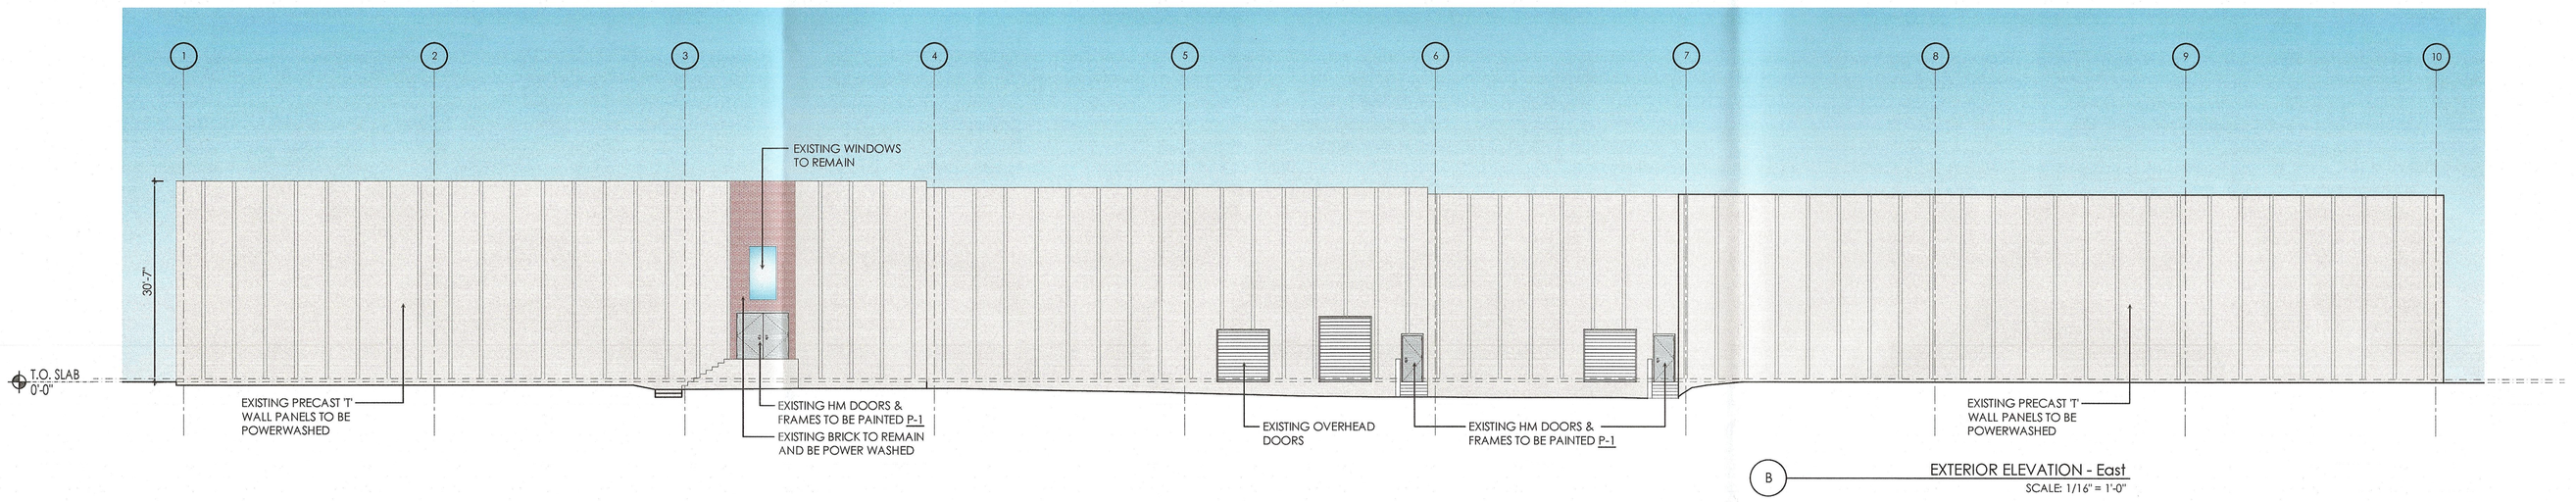


D — EXTERIOR ELEVATION - North
SCALE: 1/16" = 1'-0"

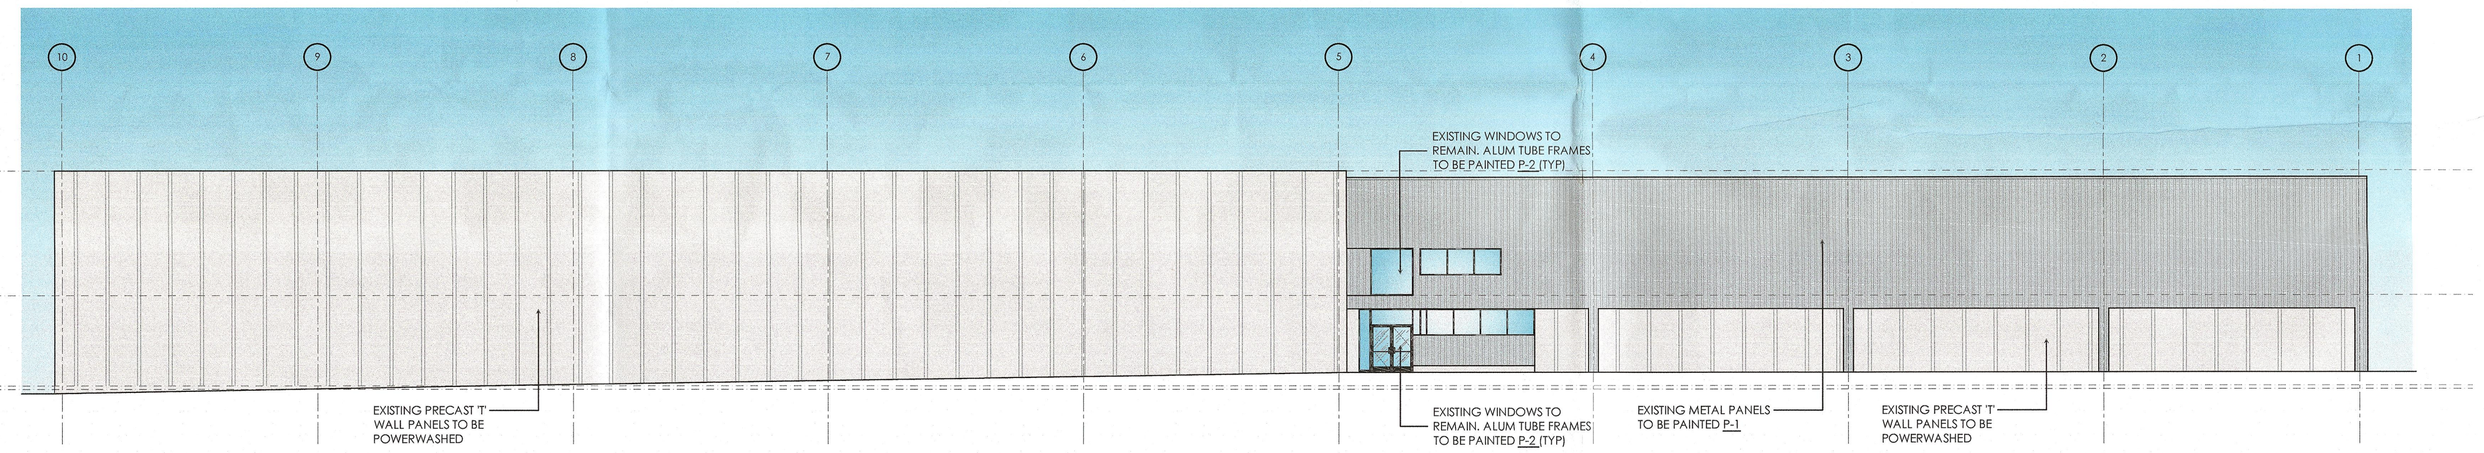


1 — BUILDING KEY PLAN
SCALE: 1/64" = 1'-0"

**EXTERIOR FINISH SCHEDULE**

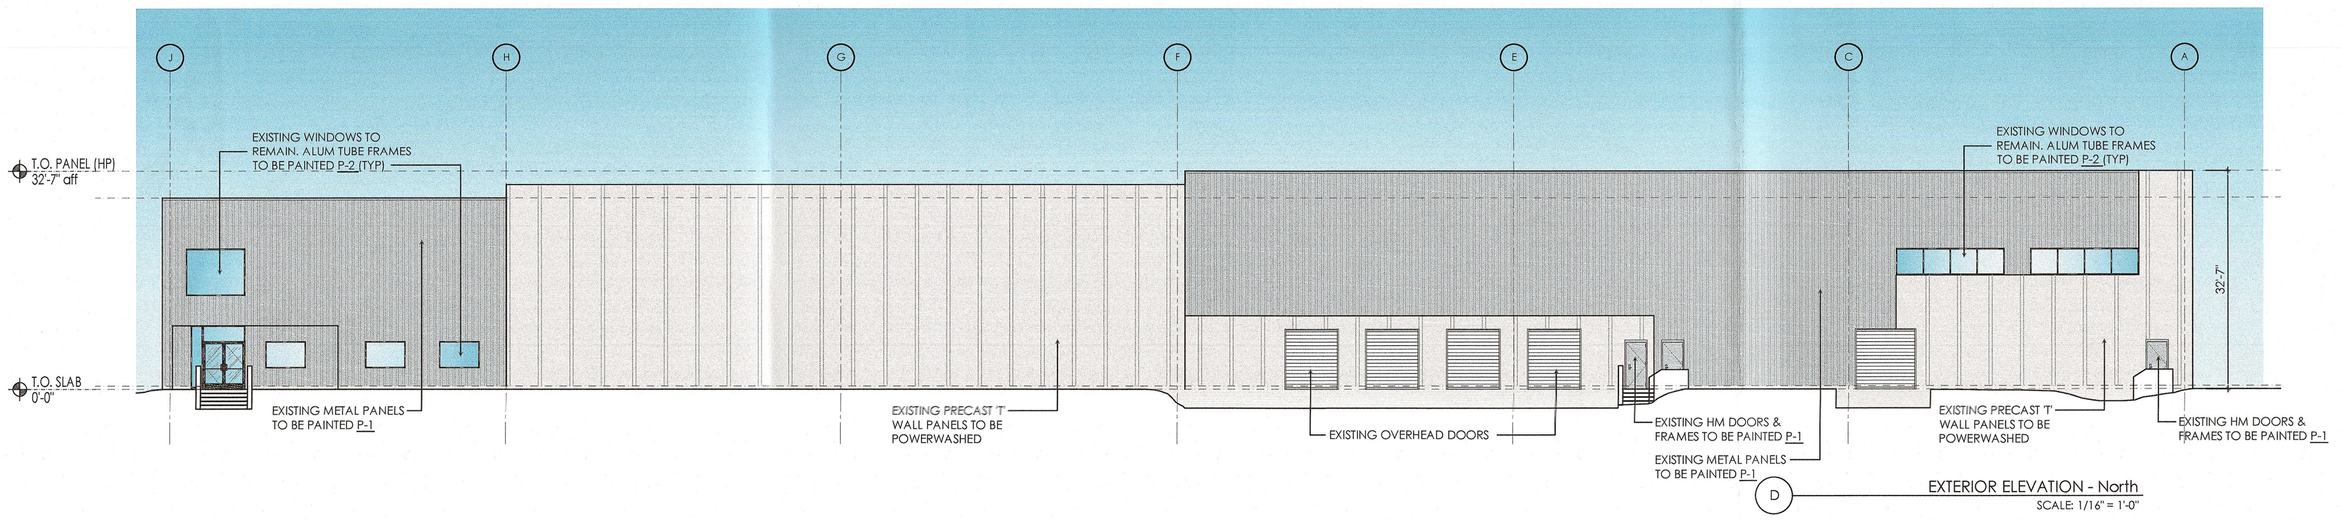P-1 - INDICATES EXISTING METAL PANEL TO BE PAINTED BENJAMIN MOORE COLOR 'MARINA GRAY 1599'. PROVIDE ONE (1) COAT ULTRA SPEC HP ACRYLIC METAL PRIMER AND TWO (2) COATS ULTRA SPEC EXT SATIN FINISH. PREP SURFACES IN STRICT ACCORDANCE WITH MANUFACTURER'S RECOMMENDATIONS.

P-2 - INDICATES EXISTING ALUMINUM TUBE STOREFRONT TO BE PAINTED BENJAMIN MOORE COLOR 'BLACK'. PROVIDE ONE (1) coat BM Corotech Waterborne Banding Primer (V175) AND TWO (2) coats BM Corotech DTM Acrylic Semi-Gloss (V331). PREP SURFACES IN STRICT ACCORDANCE WITH MANUFACTURER'S RECOMMENDATIONS.

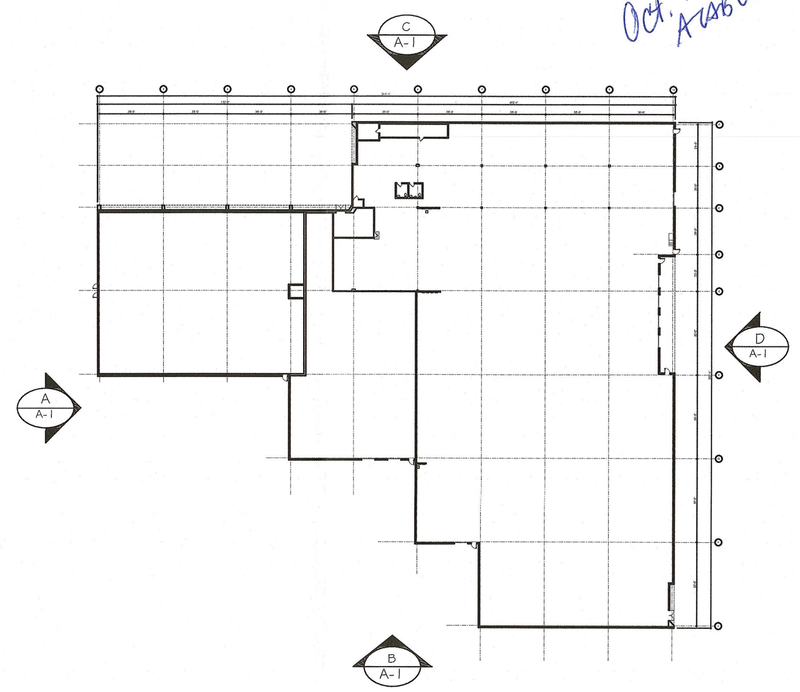Filed Copy
Oct. 15, 2020
AUBOR

© NOTE: All work contained herein is the sole intellectual property of DeBarbieri Architects, LLC. Unauthorized reproduction and/or use (wholly or in part) is a violation of copyright law and all damages will be pursued to the fullest extent permitted by law.

debarbieri ARCHITECTS LLC
97 CHESTNUT STREET
RUTHERFORD, NJ 07070
TEL: 201.939.5469
EMAIL: DESIGN@DEBARBIERIARCHITECTS.COM
WWW.DEBARBIERIARCHITECTS.COM
CERTIFICATE OF AUTHORIZATION No. 715

JAMES E. DEBARBIERI, AIA
NJ Lic. No. C-7496
CT Lic. No. 6180
NY Lic. No. 017897-1
PA Lic. No. RA-010754-B
MD Lic. No. 8523
VA Lic. No. 0401007899
OH Lic. No. 10007
DE Lic. No. 5773
MI Lic. No. 1301051414
FL Lic. No. AR97210
TX Lic. No. 24423
MA Lic. No. 951205
ALFREDO A. PAULO, AIA - LEED AP BD+C
NJ Lic. No. 21 AI01764400
MOHAMED SHAMA, AIA
NJ Lic. No. 21 AI01843600
BRYAN J. DEBARBIERI, AIA
NJ Lic. No. 21 AI02071500
CONSULTANTS

REVISIONS

| No. | Description | Date |
|---|---|---|

PROJECT

PROPOSED EXTERIOR PAINTING
FOR EXISTING BUILDING

600 BRADLEY HILL ROAD
BLAUVELT, NEW YORK

EXTERIOR ELEVATIONS
& BUILDING KEY PLAN

DATE ISSUED: 08-20-20
PROJECT NO: 20-101
DRAWING BY: BJD
CHKD BY: BJD
DWG NO: A-1

REGISTERED ARCHITECT
James E. DeBarbieri
017897-1
STATE OF NEW YORK
SEAL & SIGNATURE

FILE NO:
SHEET: 1 OF 2

VIEW OF EXISTING NORTH FACADE

VIEW OF EXISTING NORTHEAST FACADE

VIEW OF EXISTING EAST FACADE

VIEW OF EXISTING SOUTH FACADE

VIEW OF EXISTING SOUTHWEST FACADE

VIEW OF PROPOSED SOUTHWEST FACADE

Benjamin Moore

Marina Gray
1599

PROPOSED PAINT COLOR

© NOTE: All work contained herein is the sole intellectual property of Debarbieri Architects, LLC. Unauthorized reproduction and/or use (wholly or in part) is a violation of copyright law and all damages will be pursued to the fullest extent permitted by law.

debarbieri ARCHITECTS LLC
97 CHESTNUT STREET
RUTHERFORD, NJ 07070
TEL: 201.939.5469
EMAIL: DESIGN@DEBARBIERIARCHITECTS.COM
WWW.DEBARBIERIARCHITECTS.COM
CERTIFICATE OF AUTHORIZATION No. 713

JAMES E. DEBARBIERI, AIA
NJ Lic. No. C-7496
CT Lic. No. 6180
NY Lic. No. 017897-1
PA Lic. No. RA-010754-B
MD Lic. No. 8523
VA Lic. No. 0401007899
OH Lic. No. 10007
DE Lic. No. 5773
MI Lic. No. 1301051414
FL Lic. No. AR97210
TX Lic. No. 24423
MA Lic. No. 951205
ALFREDO A. PAULO, AIA - LEED AP BD+C
NJ Lic. No. 21 AI01764400
MOHAMED SHAMA, AIA
NJ Lic. No. 21 AI01843600
BRYAN J. DEBARBIERI, AIA
NJ Lic. No. 21 AI02071500
CONSULTANTS

| NO. | DESCRIPTION | DATE |
|---|---|---|

REVISIONS

PROJECT

PROPOSED EXTERIOR PAINTING FOR EXISTING BUILDING

600 BRADLEY HILL ROAD
BLAUVELT, NEW YORK

EXISTING/PROPOSED PHOTOS

DATE ISSUED: 08-20-20
PROJECT NO: 20-101
DRAWING BY: BJD
CHKD BY: BJD
DWG NO: A-2

REGISTERED ARCHITECT James E. DeBarbieri 017897-1 STATE OF NEW YORK

SEAL & SIGNATURE

FILE NO:

SHEET: 2 OF 2