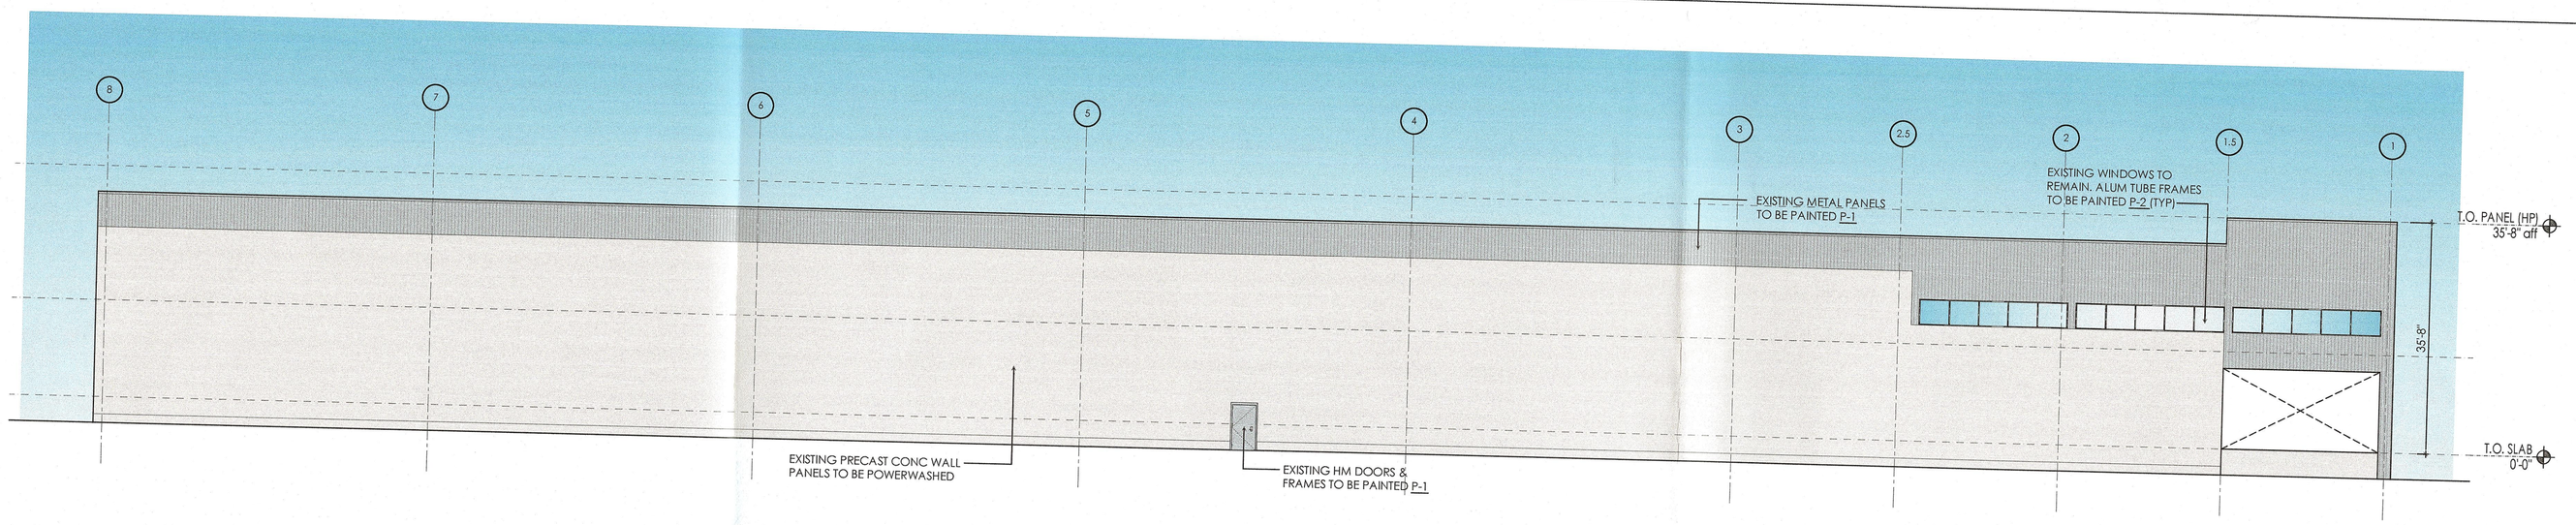

A — EXTERIOR ELEVATION - West
SCALE: 1/16" = 1'-0"

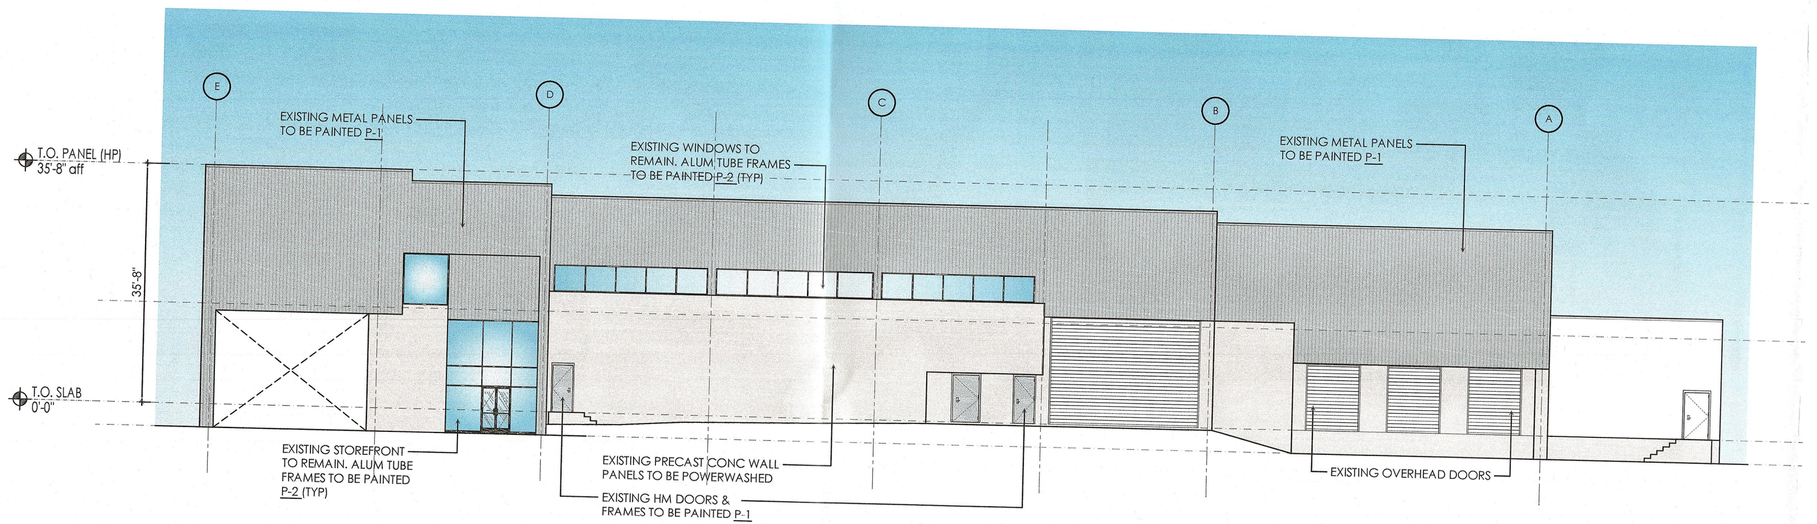

B — EXTERIOR ELEVATION - South
SCALE: 1/16" = 1'-0"

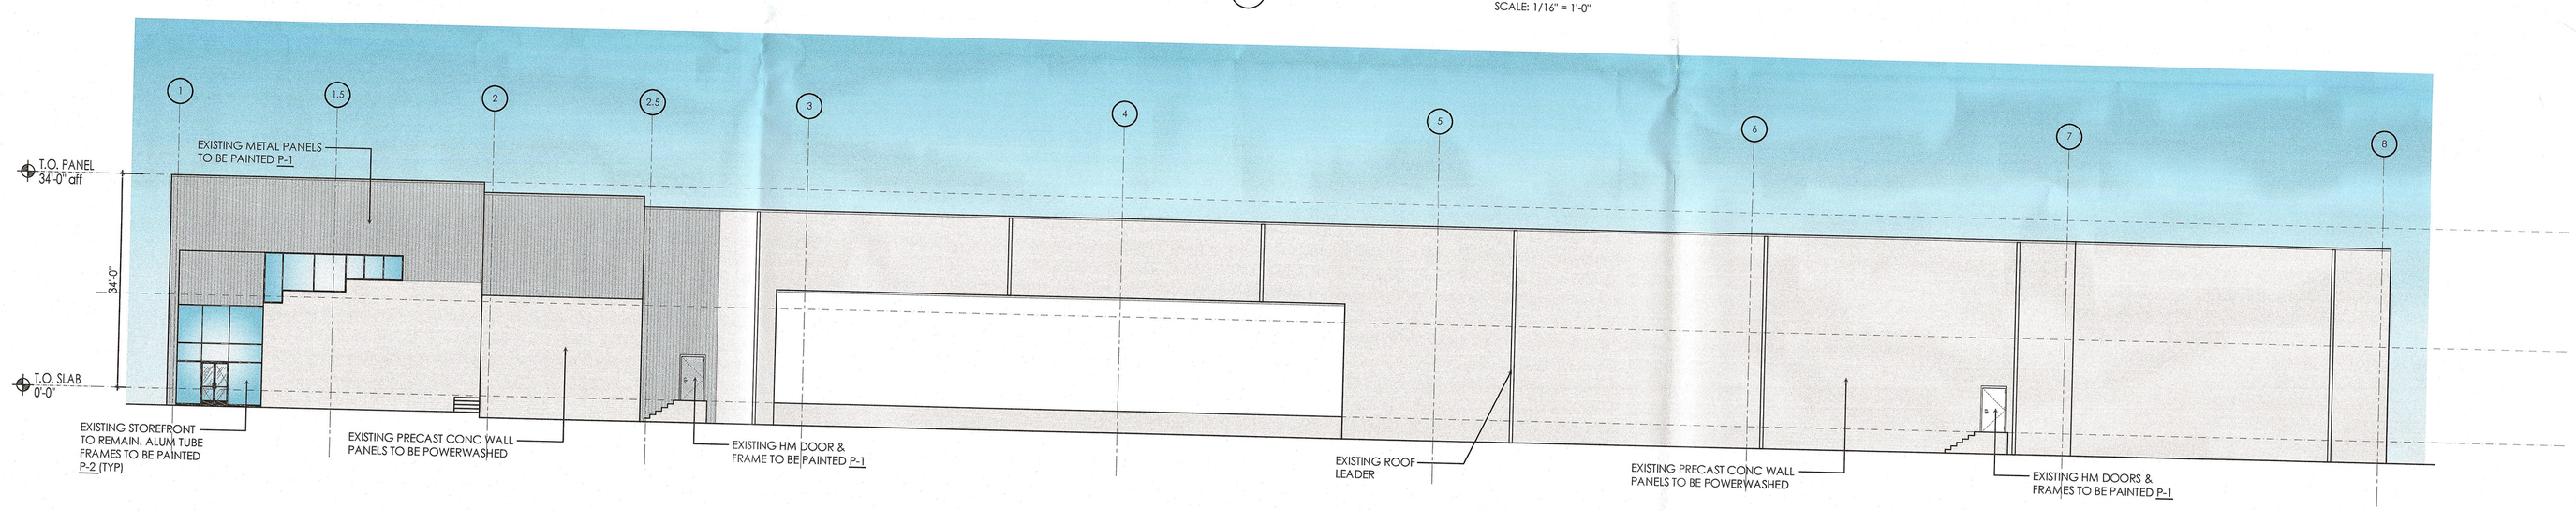

C — EXTERIOR ELEVATION - East
SCALE: 1/16" = 1'-0"

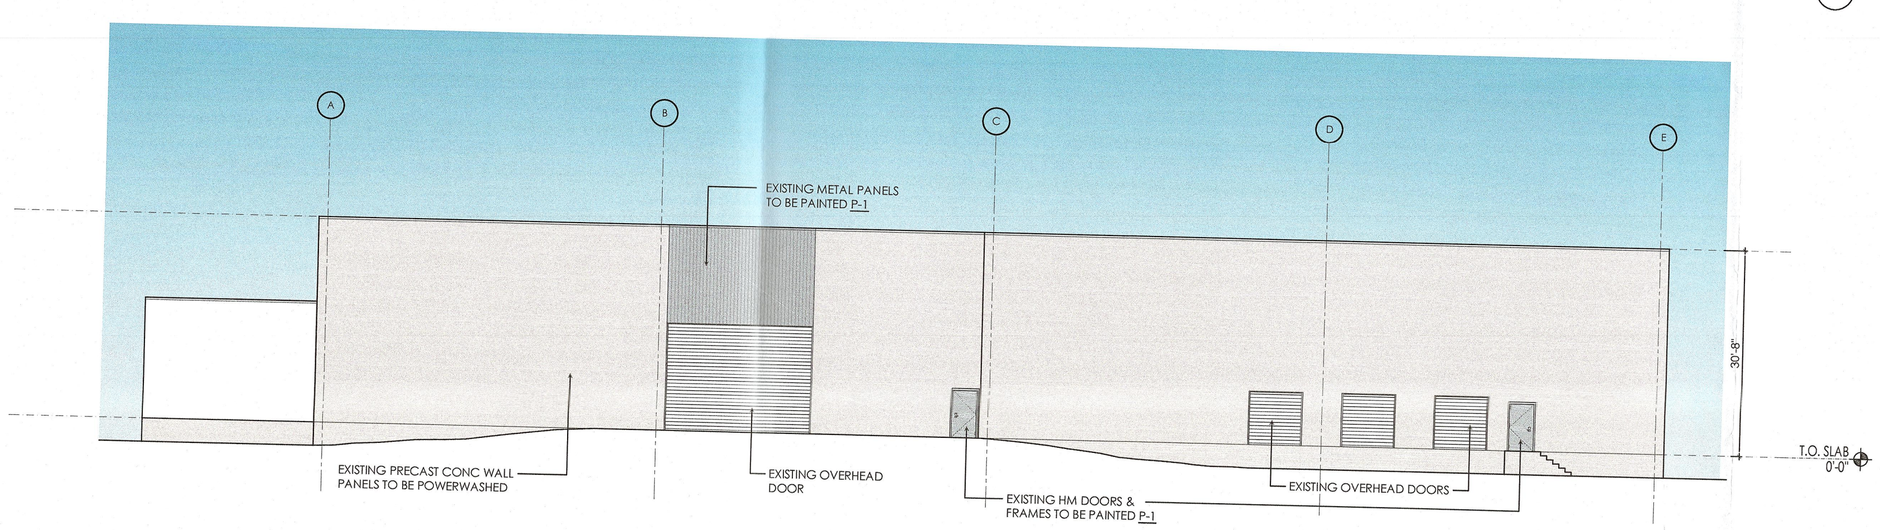

D — EXTERIOR ELEVATION - North
SCALE: 1/16" = 1'-0"

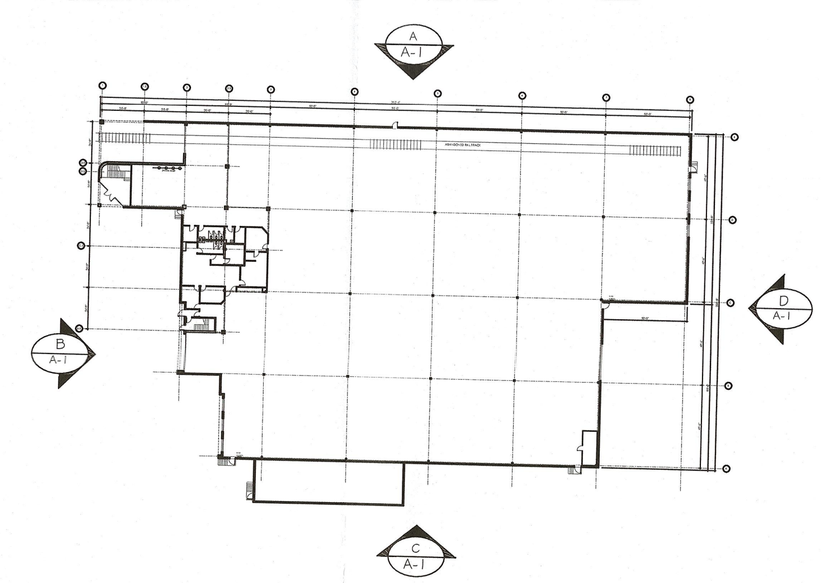

1 — BUILDING KEY PLAN
SCALE: 1/64" = 1'-0"

EXTERIOR FINISH SCHEDULE

P-1 - INDICATES EXISTING METAL PANEL TO BE PAINTED BENJAMIN MOORE COLOR 'MARINA GRAY 1599'. PROVIDE ONE (1) COAT ULTRA SPEC HP ACRYLIC METAL PRIMER AND TWO (2) COATS ULTRA SPEC EXT SATIN FINISH. PREP SURFACES IN STRICT ACCORDANCE WITH MANUFACTURER'S RECOMMENDATIONS.

P-2 - INDICATES EXISTING ALUMINUM TUBE STOREFRONT TO BE PAINTED BENJAMIN MOORE COLOR 'BLACK'. PROVIDE ONE (1) coat BM Corotech Waterborne Bonding Primer (V175) AND TWO (2) coats BM Corotech DTM Acrylic Semi-Gloss (V331). PREP SURFACES IN STRICT ACCORDANCE WITH MANUFACTURER'S RECOMMENDATIONS.

debarbieri ARCHITECTS LLC
97 CHESTNUT STREET
RUTHERFORD, NJ 07070
TEL: 201.939.5669
EMAIL: IEDG@DEBARBIERIARCHITECTS.COM
WWW.DEBARBIERIARCHITECTS.COM
CERTIFICATE OF AUTHORIZATION No. 713

JAMES E. DEBARBIERI, AIA

NJ	Lic. No.	C-7496
CT	Lic. No.	6180
NY	Lic. No.	017897-1
PA	Lic. No.	RA-010754-B
MD	Lic. No.	8523
VA	Lic. No.	0401007899
OH	Lic. No.	10007
DE	Lic. No.	5773
MI	Lic. No.	1301051414
FL	Lic. No.	AR97210
TX	Lic. No.	24423
MA	Lic. No.	951205

ALFREDO A. PAULO, AIA - LEED AP BD+C
NJ Lic. No. 21 AI01764400

MOHAMED SHAMA, AIA
NJ Lic. No. 21 AI01843600

BRYAN J. DEBARBIERI, AIA
NJ Lic. No. 21 AI02071500

CONSULTANTS

REVISIONS

No.	Description	Date

PROJECT

PROPOSED EXTERIOR PAINTING FOR EXISTING BUILDING

800 BRADLEY HILL ROAD
BLAUVELT, NEW YORK

EXTERIOR ELEVATIONS & BUILDING KEY PLAN

DATE ISSUED:	08-20-20
PROJECT NO:	20-101
DRAWING BY:	BJD
CHKD BY:	BJD
DWG NO:	A-1

REGISTERED ARCHITECT James E. DeBarbieri 017897-1 STATE OF NEW JERSEY

SEAL & SIGNATURE

FILE NO:

SHEET:

© NOTE: All work contained herein is the sole intellectual property of Debarbieri Architects, LLC. Unauthorized reproduction and/or use (wholly or in part) is a violation of copyright law and all damages will be pursued to the fullest extent permitted by law.