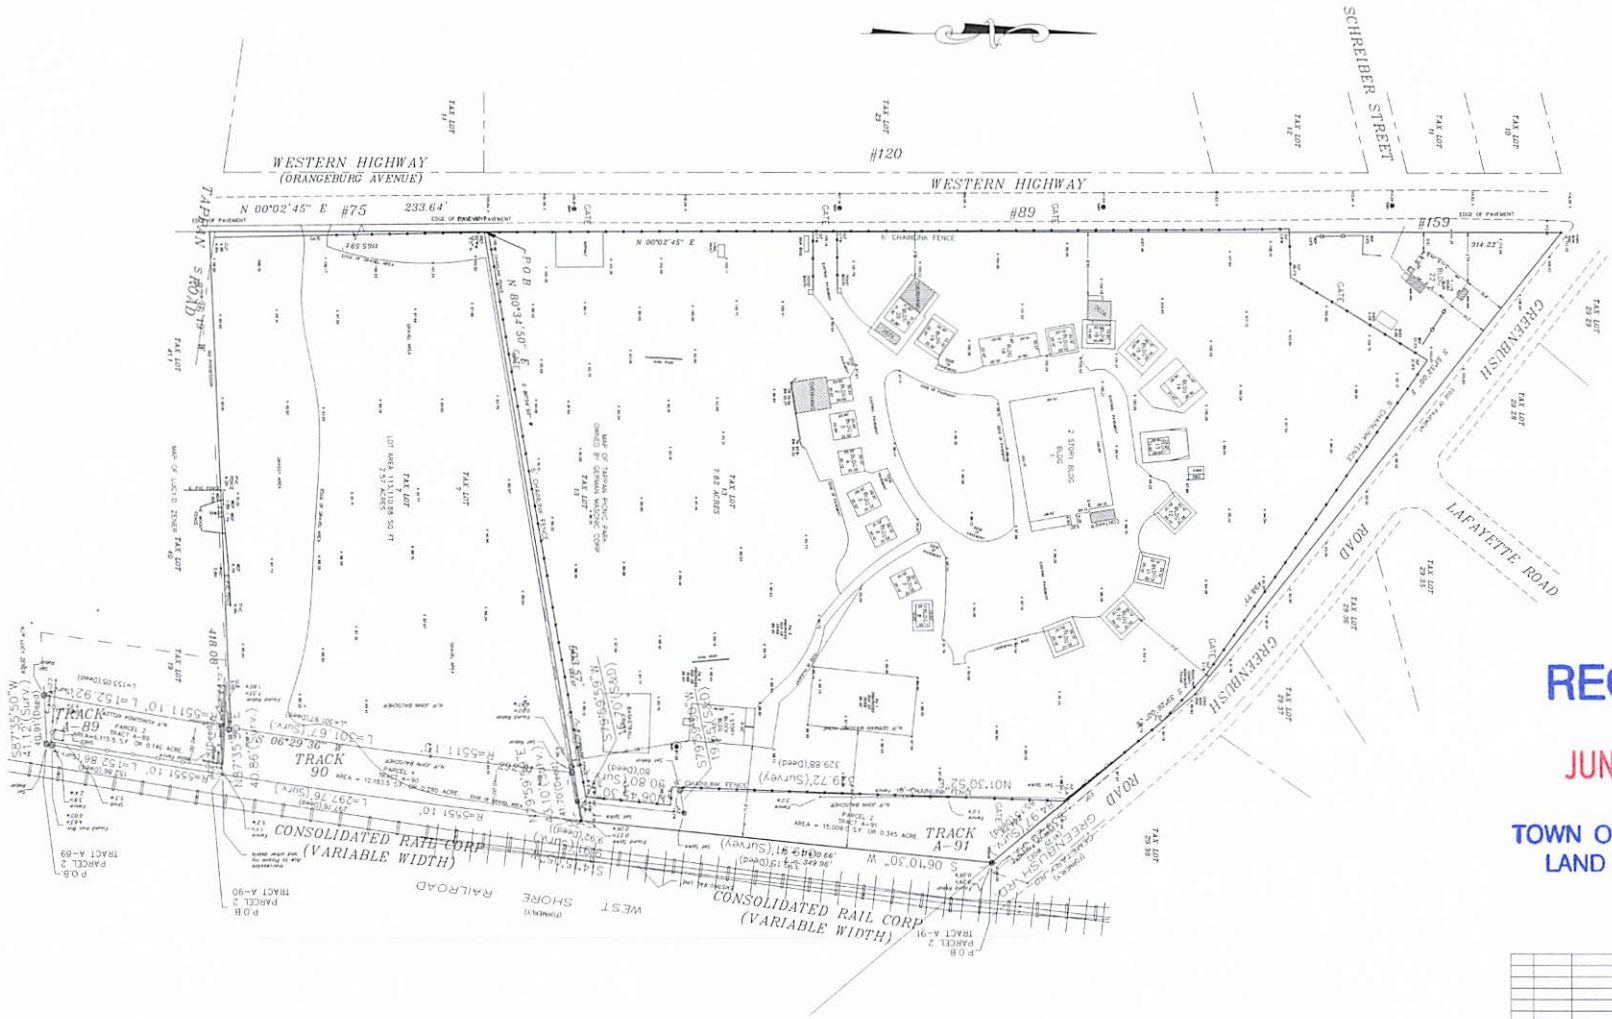

LAND SURVEY REFLECTING THE FOLLOWING PARCELS
75, 89, 159 WESTERN HWY
TRACKS 89, 90 AND 91

RECEIVED
JUN 2 4 2025
TOWN OF ORANGETOWN
LAND USE BOARDS

Rev	Date	Description	Initials

NORTHERN CIVIL & DRAFT INC
336 JAYNE BLVD
PORT JEFFERSON STATION, N.Y., 11776
TEL: 631-835-3958
EMAIL: NORTHERNCINC@GMAIL.COM

PROJECT NUMBER	1802-02
DRAWING NUMBER	S-1
PROJECT MANAGER	RV
DRAWN BY	RV
CHECKED BY	CV
SCALE	NTS
DATE	5-18-2022
REF. DRAWINGS	
DRAWING TITLE	FINAL SURVEY FOR 75,89,159,TRACKS 89,90&91
CONTRACTOR	
PROJECT	GERMAN MASONIC PARK WESTERN HWY TAPPAN, NY 10983