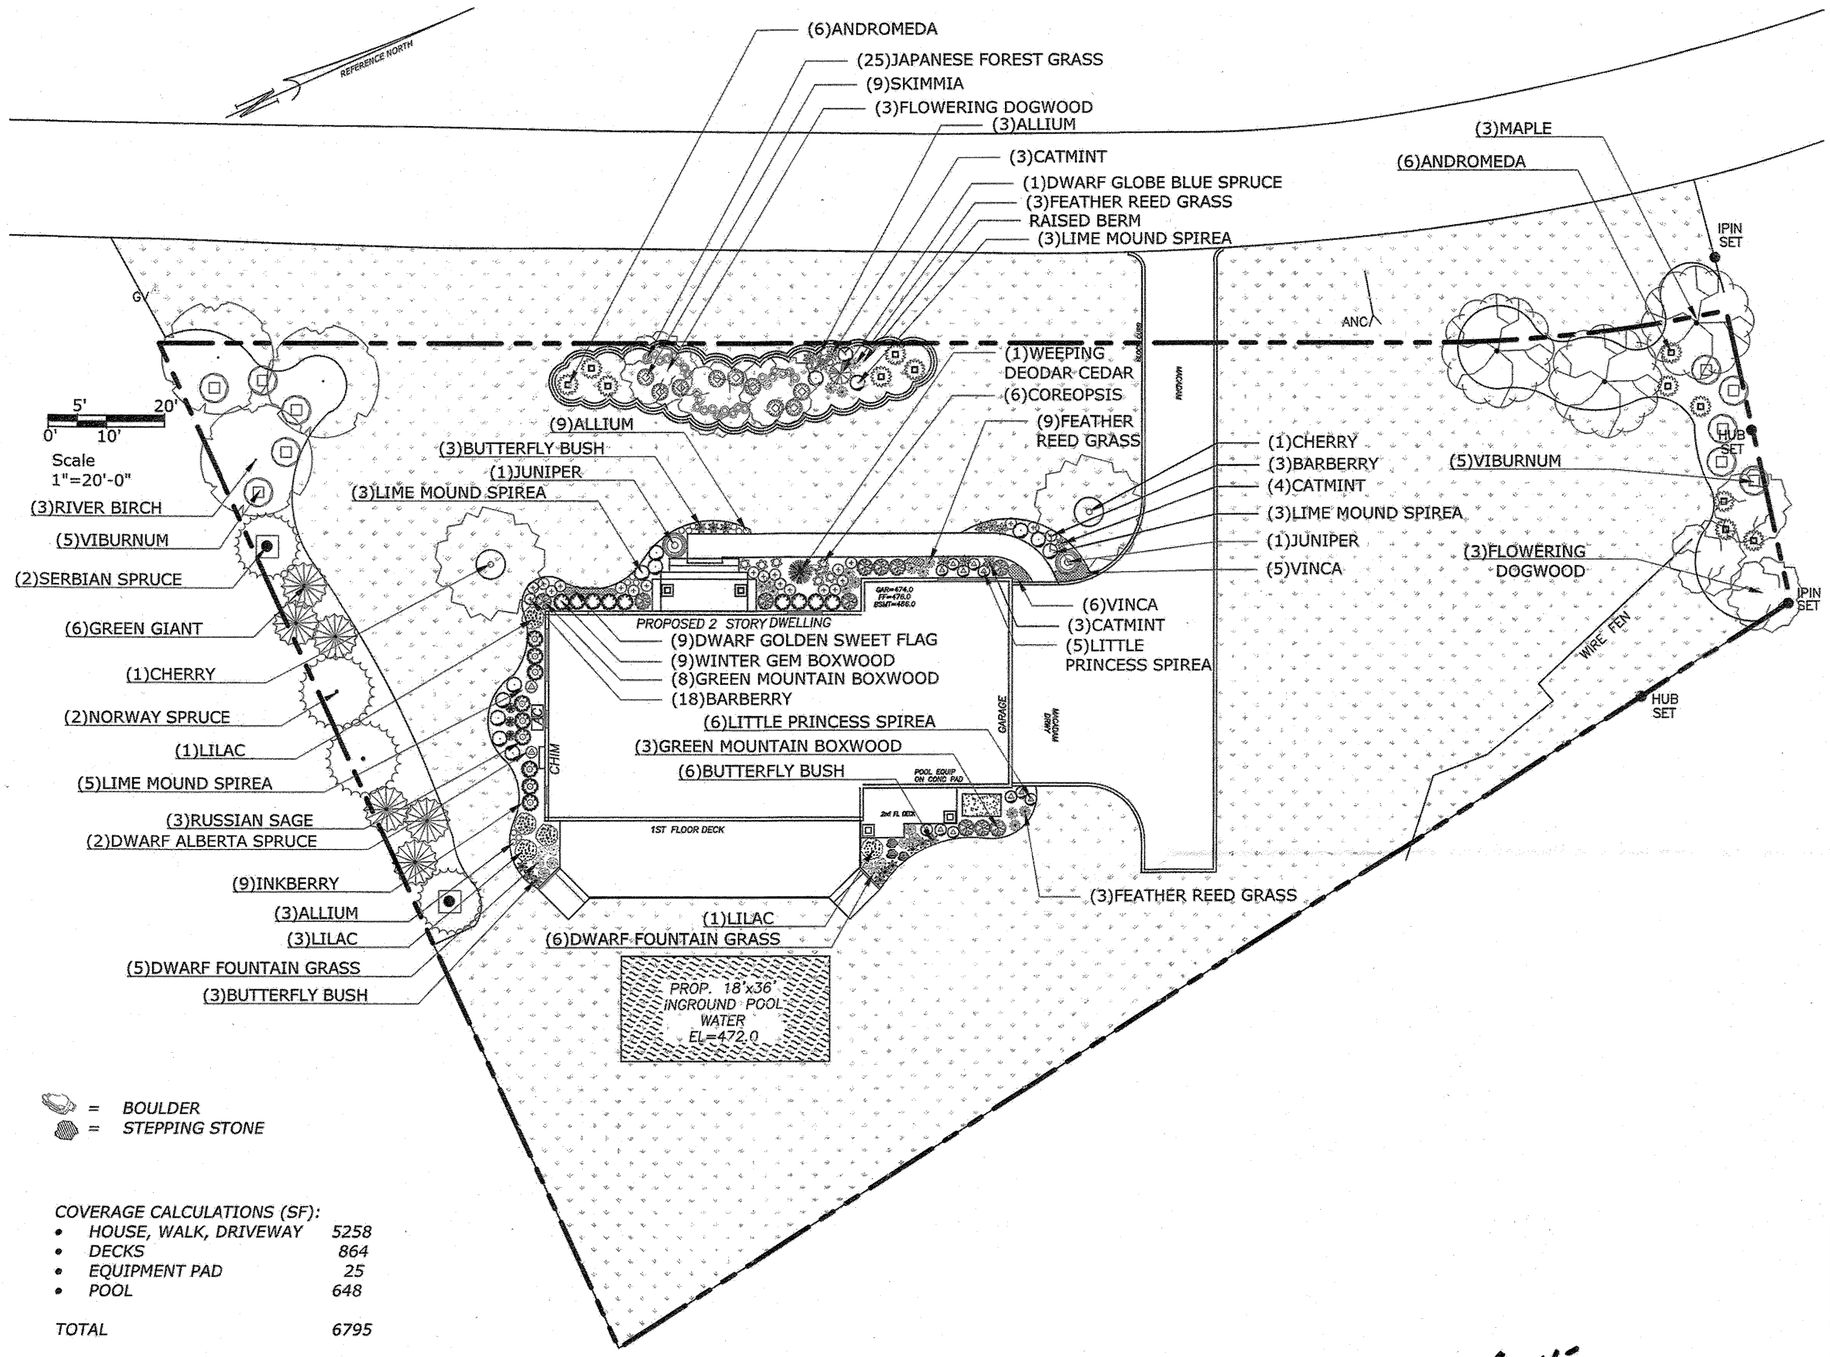

COVERAGE CALCULATIONS (SF):

• HOUSE, WALK, DRIVEWAY	5258
• DECKS	864
• EQUIPMENT PAD	25
• POOL	648
TOTAL	6795
LOT AREA	28752
5 COVERAGE	23.6%

HAWKS VIEW BERM			
COMMON NAME	SCIENTIFIC NAME	QTY	SIZE
Ornamental Onion	Allium caeruleum	3	1 gal
Feather Reed Grass	Calamagrostis 'Karl Foerster'	3	3 gal
Flowering Dogwood	Cornus florida	3	3" cal
Japanese Forest Grass	Hakonechloa	25	1 gal
Catmint	Nepeta	3	1 gal
Globe Blue Spruce	Picea pungens glauca globosa	1	7 gal
Andromeda	Pieris 'Dorothy Wykoff'	6	3 gal
Skimmia	Skimmia japonica	9	3 gal
Limemound	Spiraea Lime Mound	3	3 gal
HAWKS VIEW PROPERTY LINES			
Maple	Acer rubrum 'Red Sunset'	3	3" cal
River Birch	Betula nigra	3	3" cal
Flowering Dogwood	Cornus florida	3	3" cal
Norway Spruce	Picea abies	2	6-8'
Serbian Spruce	Picea omorika	2	6-8'
Andromeda	Pieris 'Dorothy Wykoff'	6	3 gal
Green Giant Arborvitae	Thuja 'Green Giant'	6	6-8'
Viburnum	Viburnum dentatum	10	3 gal
HAWKS VIEW FRONT FOUNDATION			
Sweet Flag	Acorus 'Ogon'	9	1 gal
Ornamental Onion	Allium caeruleum	9	1 gal
Barberry	Berberis	21	3 gal
Butterfly Bush	Buddleia x Ice Chip	3	3 gal
Green Mountain Box	Buxus 'Green Mountain'	8	3 gal
Winter Gem Box	Buxus 'Winter Gem'	9	3 gal
Weeping Cedar	Cedrus deodar 'Feelin Blue'	1	7 gal
Feather Reed Grass	Calamagrostis 'Karl Foerster'	9	3 gal
Coreopsis	Coreopsis	6	1 gal
Dwarf Garden Juniper	Juniperus	2	3 gal
Catmint	Nepeta	7	1 gal
Kwanzan Cherry	Prunus	2	3" cal
Lime Mound Spirea	Spiraea Lime Mound	3	3 gal
Little Princess Spirea	Spiraea Lit. Princess	3	3 gal
HAWKS VIEW SIDE & BACK FOUNDATION			
Sweet Flag	Acorus 'Ogon'	3	1 gal
Green Mountain Box	Buxus 'Green Mountain'	3	3 gal
Butterfly Bush	Buddleia x Ice Chip	9	3 gal
Feather Reed Grass	Calamagrostis 'Karl Foerster'	3	3 gal
Inkberry	Ilex glabra 'Shamrock'	9	3 gal
Dwarf Fountain Grass	Pennisetum Hameln	11	3 gal
Russian Sage	Perovskia	3	1 gal
Dwarf Albert Spruce	Picea pungens 'Conica'	2	3 gal
Lime Mound Spirea	Spiraea Lime Mound	5	3 gal
Little Princess Spirea	Spiraea Lit. Princess	6	3 gal
Boomerang Lilac	Syringa x Penda	5	3 gal

Steve Griggs #77467 ASLA

Landscape
Plan
10/15/20 REV4

HAWKS VIEW
SOUTH BOULEVARD

STEVE GRIGGS DESIGN
76 Spruce Street, Blauvelt, NY 10913
Steve Griggs-ASLA Member #77467
914-879-5602 steve@stevegriggsdesign.com
Kathleen Sakal-Designer
kathy@stevegriggsdesign.com